


LEGEND

I.P.


INSPECTION POINT

F.P.


FLUSHING POINT

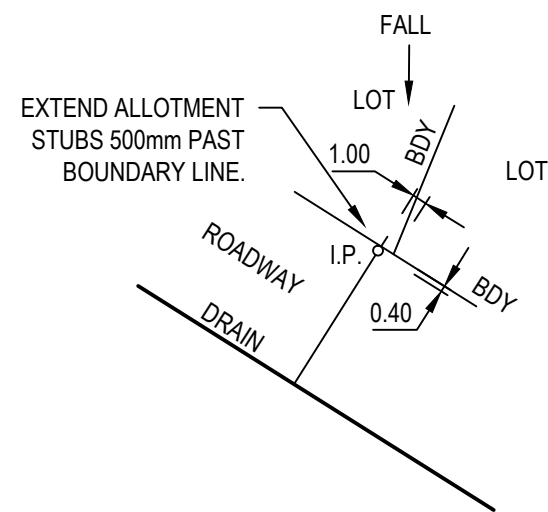

FRONT OF ALLOTMENT

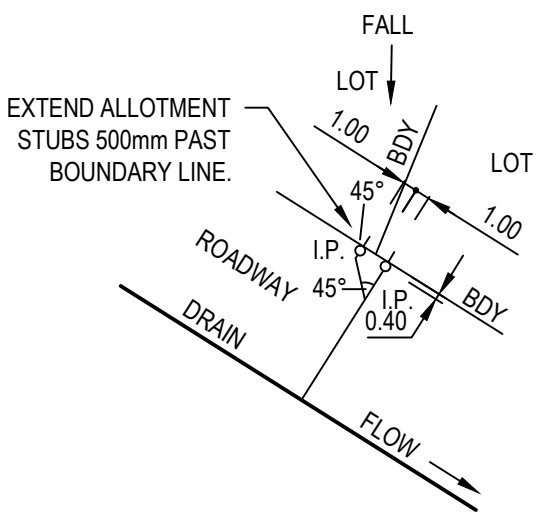

FRONT OF ALLOTMENT ('Y' CONN.)

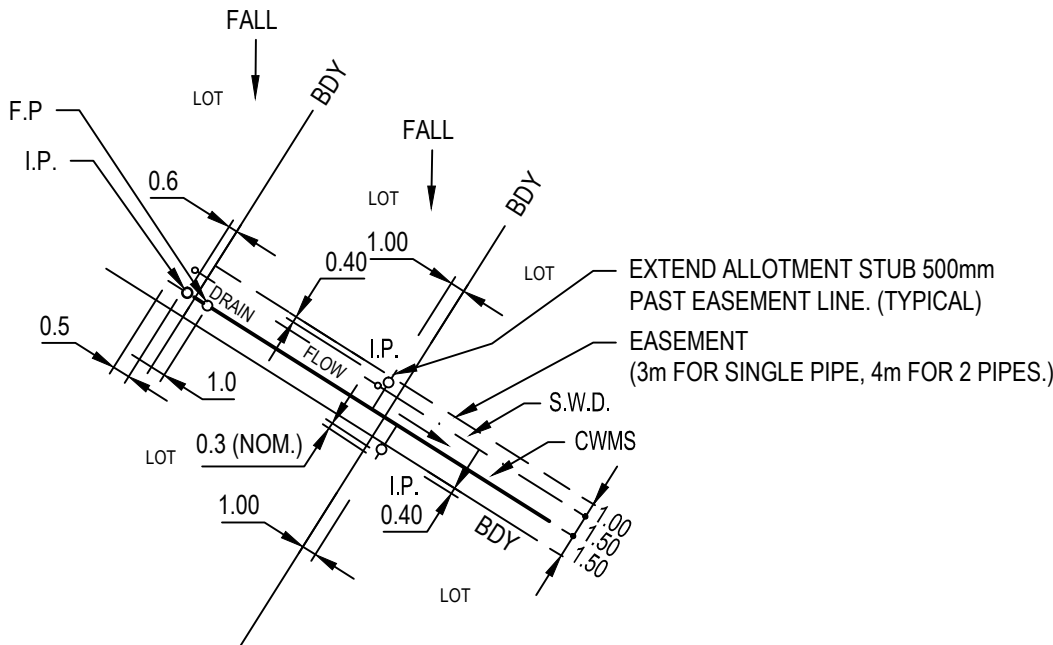

REAR OF ALLOTMENT

NOTE:
1. REFER CWMS DESIGN DRAWINGS FOR I.P. LOCATIONS OTHER THAN SHOWN ABOVE.

						INFRASTRUCTURE GUIDELINES (SA) SHEET TITLE TYPICAL CONNECTION I.P. LOCATIONS CWMS		
B	MINOR AMENDMENTS	06.11.2018	AF	AF	MDH		SCALE NTS @ A3	
A	MINOR AMENDMENTS	18.07.2017	JZ	JC	DSL		DRAWING No. SD 710	REV B
REV	DESCRIPTION	DATE	DES	DRW	APP			
THIS PROJECT HAS BEEN ASSISTED BY THE LOCAL GOVERNMENT RESEARCH AND DEVELOPMENT SCHEME AND INSTITUTE OF PUBLIC WORKS ENGINEERING AUSTRALASIA								