




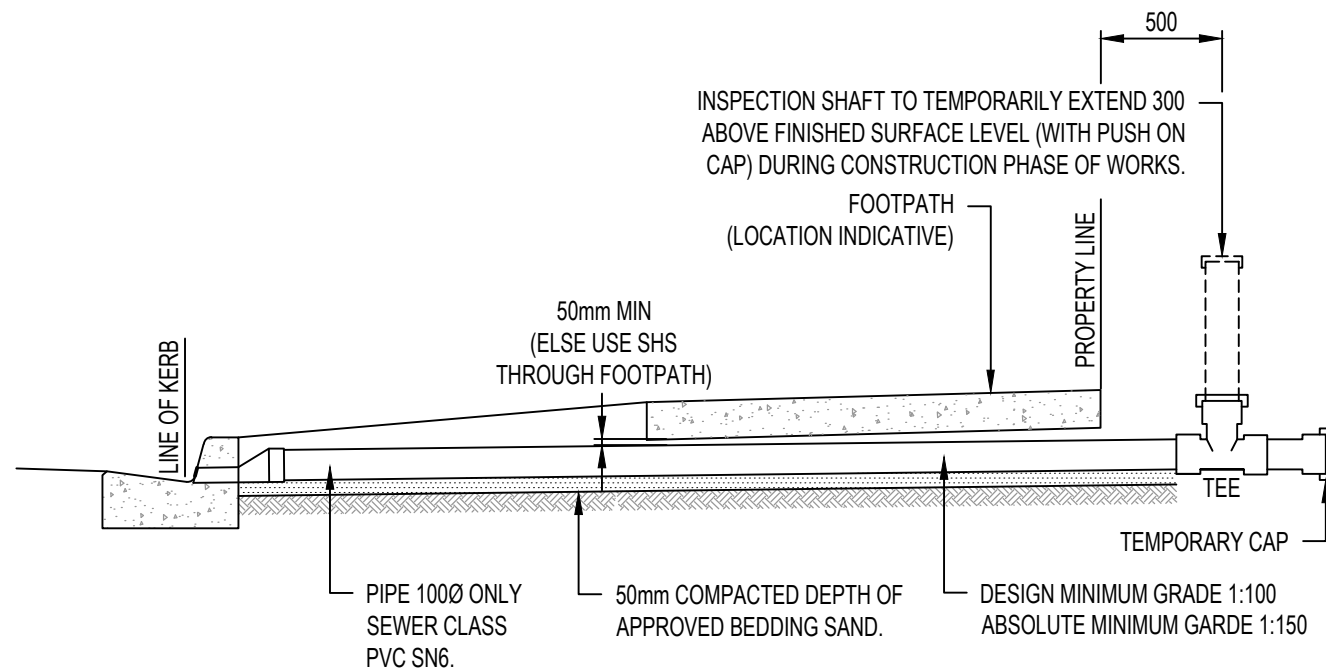

TYPICAL CROSS SECTION

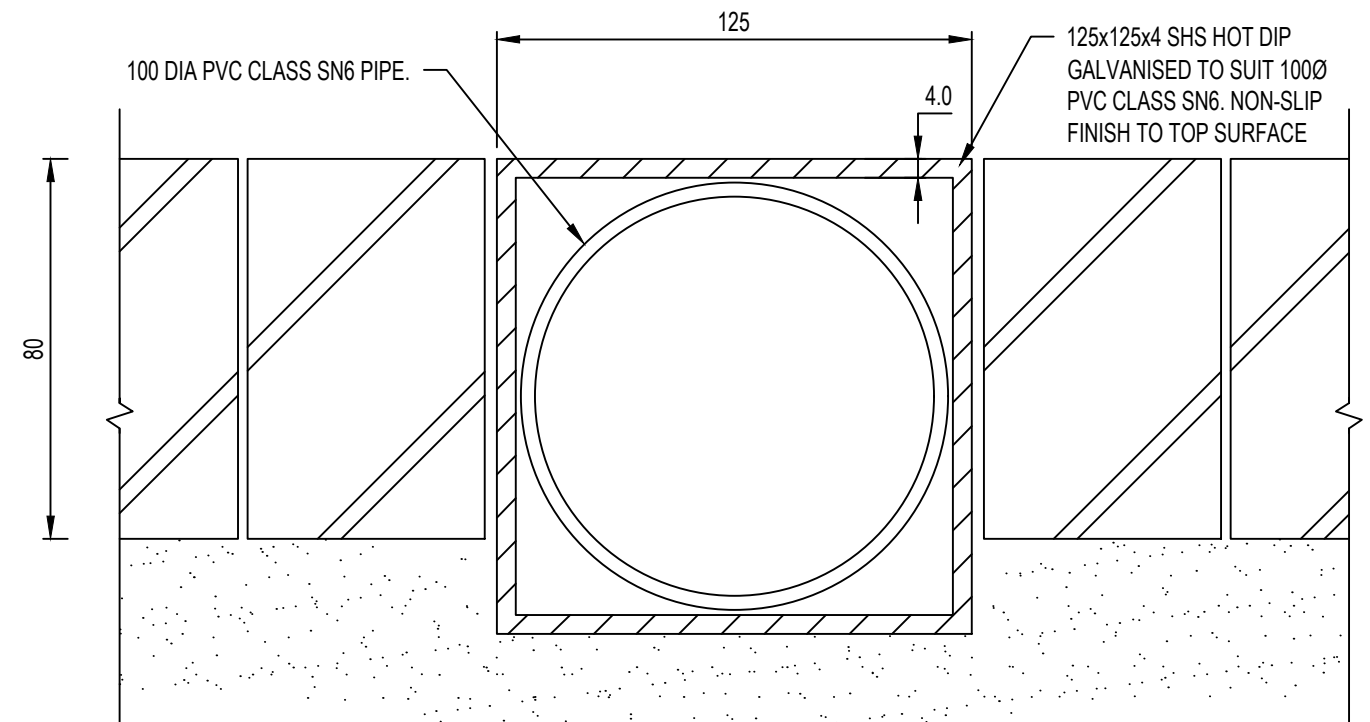


TYPICAL SHS CROSS SECTION

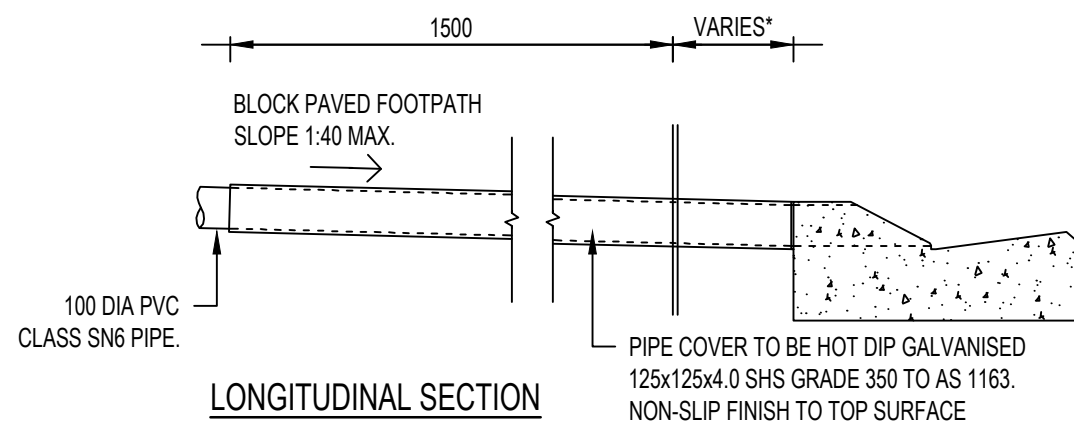


LONGITUDINAL SECTION

(BLOCK PAVED FOOTPATH NOT SHOWN)

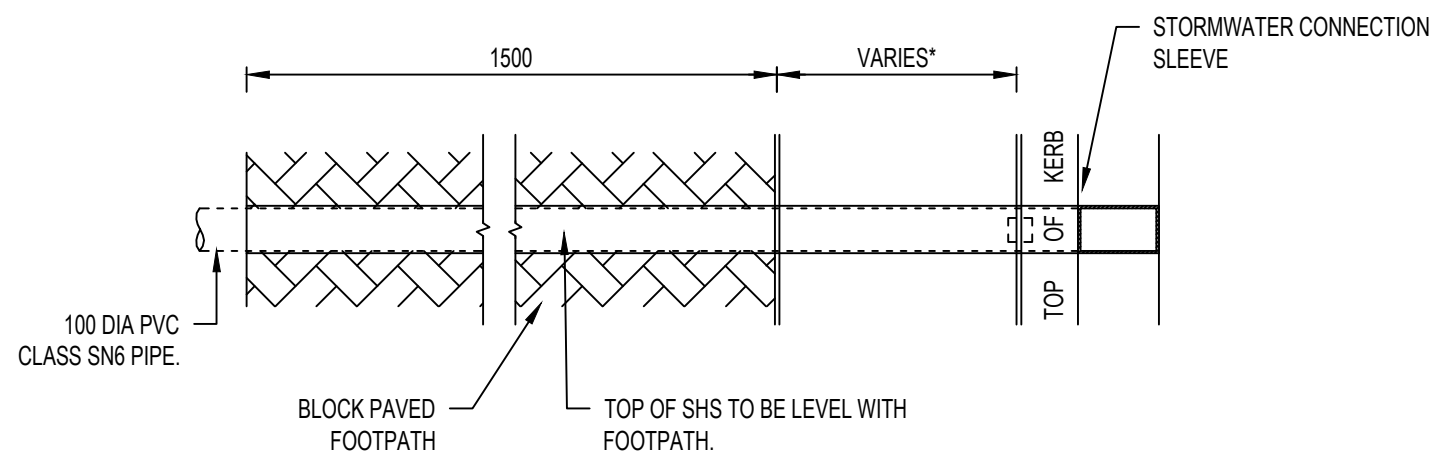

PLAN VIEW

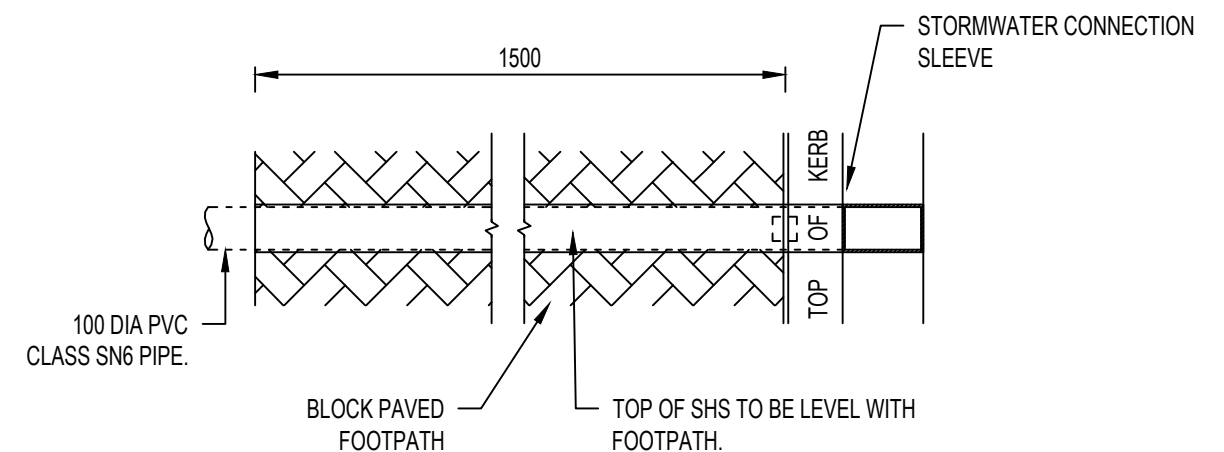

ALTERNATE PLAN VIEW

* DISTANCE TO KERB MAY VARY, REFER TO TYPICAL LAYOUT DRAWINGS.

ALL MEASUREMENTS IN MILLIMETRES

REV	DESCRIPTION	DATE	DES	DRW	APP
C	MINOR AMENDMENTS	18.07.2017	JZ	JC	DSL
B	ISSUED FOR REVIEW	10.05.2016	JZ	DL	DSL
A	ISSUED FOR REVIEW	15.03.2016	JZ	DL	DSL
THIS PROJECT HAS BEEN ASSISTED BY THE LOCAL GOVERNMENT RESEARCH AND DEVELOPMENT SCHEME AND INSTITUTE OF PUBLIC WORKS ENGINEERING AUSTRALASIA					

INFRASTRUCTURE GUIDELINES (SA)			
SHEET TITLE			
DRAIN STORMWATER ALLOTMENT TO KERB AND CHANNEL CONNECTION		SCALE NTS @ A3	
		DRAWING No. SD 380	REV C