




- NOTE:
- 1. REFER TO SD 100 FOR KERB DETAILS.
 - 2. CHANNEL DEPTH TRANSITION TO BE INCREASED TO 1200mm BOTH SIDES AT LOW POINT (SAG) LOCATIONS

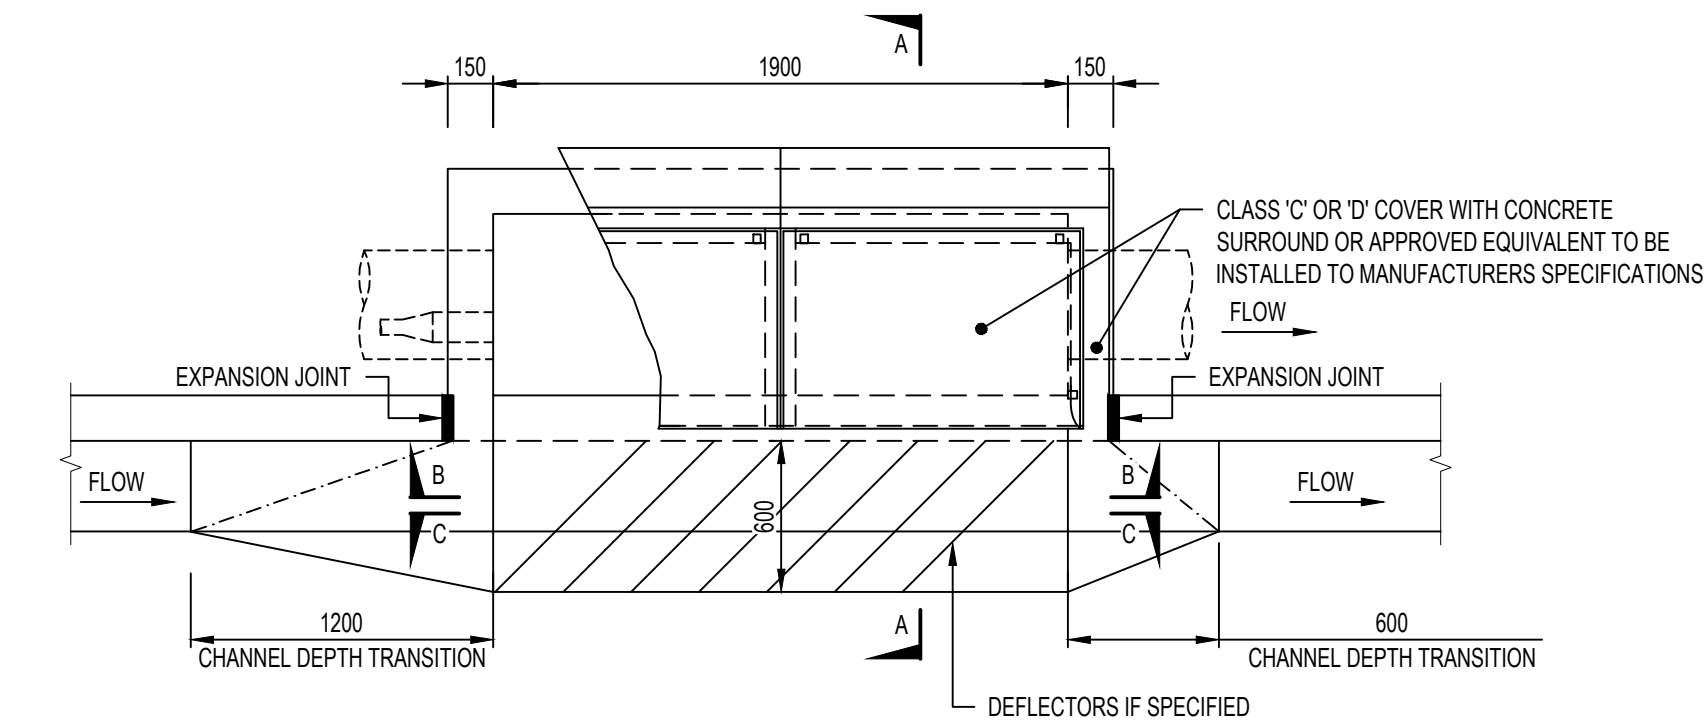


PLAN

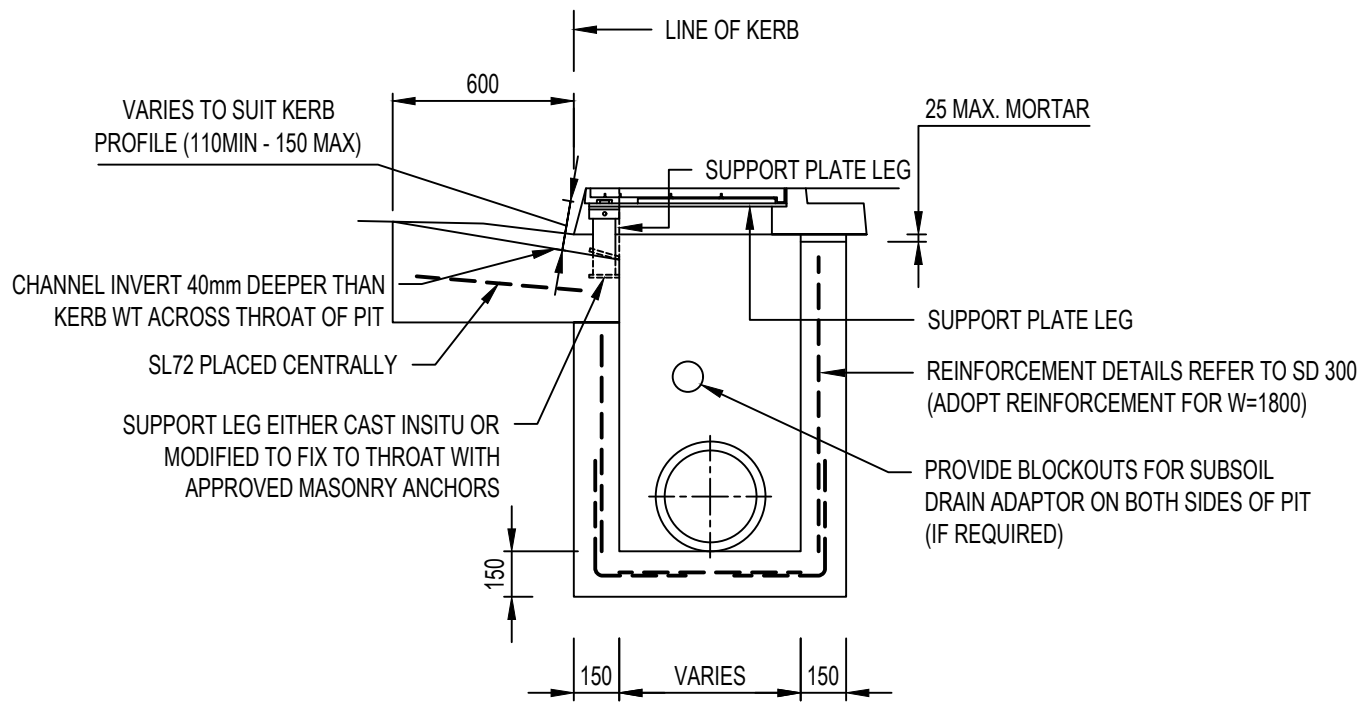

SECTION A-A

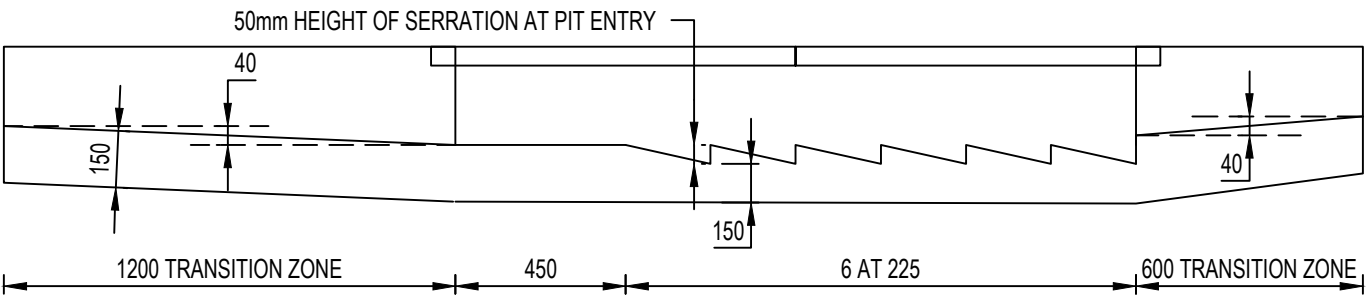

SECTION B-B

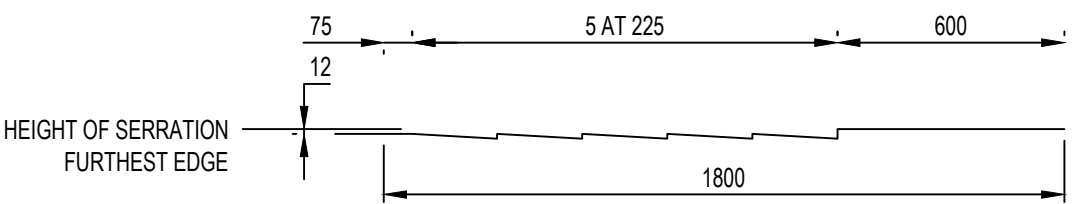

SECTION C-C

ALL MEASUREMENTS IN MILLIMETRES

						INFRASTRUCTURE GUIDELINES (SA)		
C	MINOR AMENDMENTS	18.07.2017	JZ	JC	DSL			
B	ISSUED FOR REVIEW	10.05.2016	JZ	DL	DSL		SCALE NTS @ A3	
A	ISSUED FOR REVIEW	15.03.2016	RJF	DL	DSL		DRAWING No. SD 330	
REV	DESCRIPTION	DATE	DES	DRW	APP	SHEET TITLE STORMWATER DOUBLE SIDE ENTRY PIT 1900mm INLET	REV C	
THIS PROJECT HAS BEEN ASSISTED BY THE LOCAL GOVERNMENT RESEARCH AND DEVELOPMENT SCHEME AND INSTITUTE OF PUBLIC WORKS ENGINEERING AUSTRALASIA								