



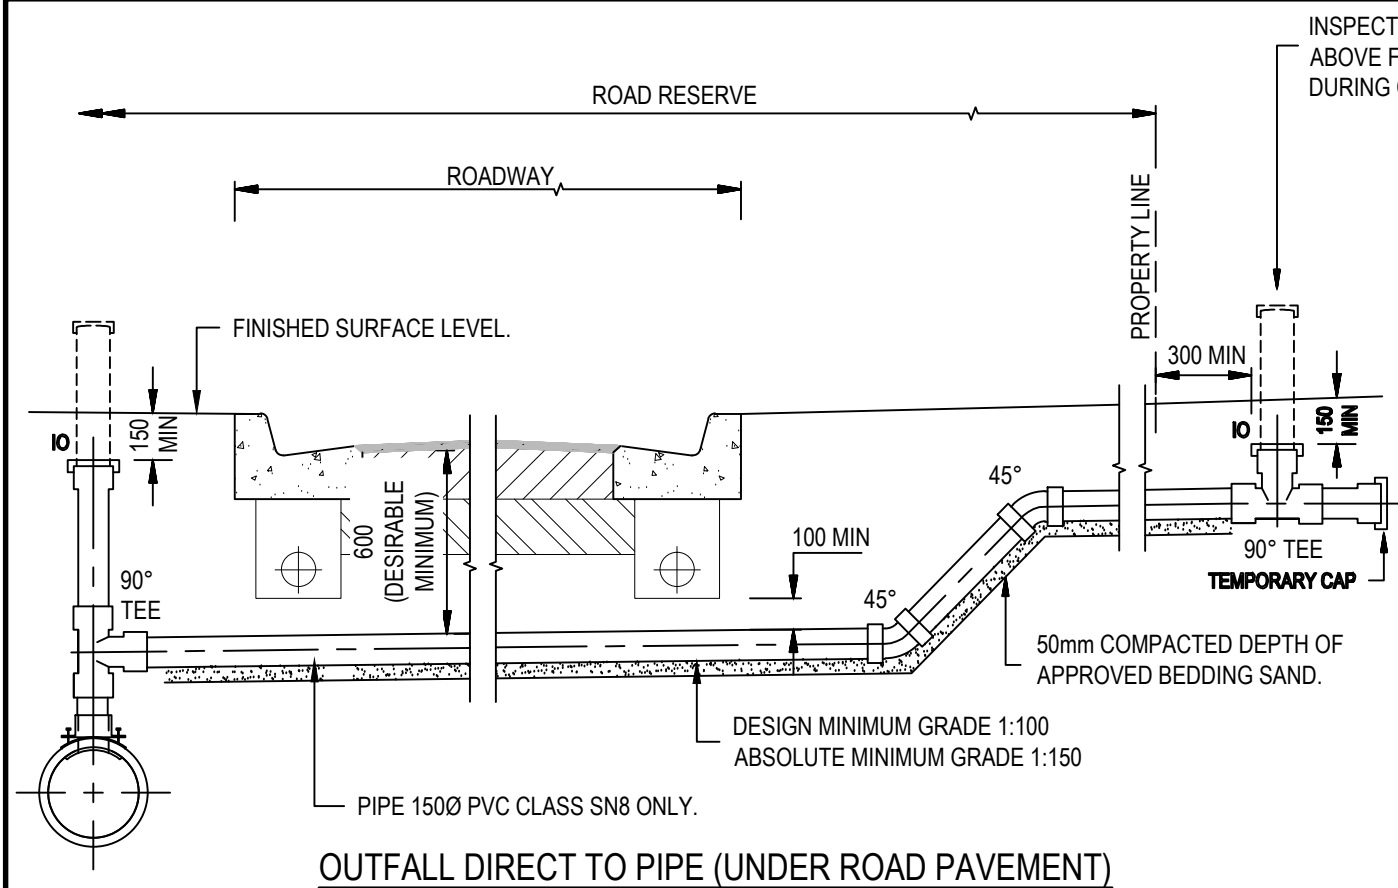


OUTFALL DIRECT TO PIPE (UNDER ROAD PAVEMENT)

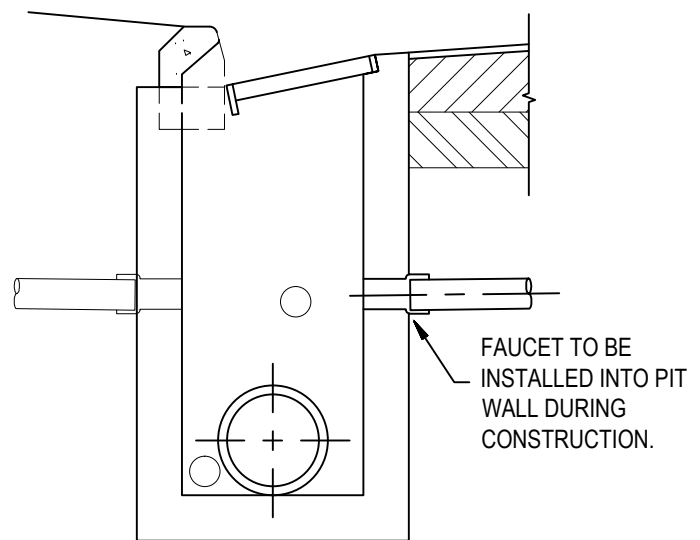


**OUTFALL DIRECT TO DRAINAGE PIT
(STREET DRAINAGE)**

- NOTES:
1. PM2/20 QG BACKFILL TO BE USED UNDER ROAD PAVEMENT.
 2. CONCRETE KERB TO BE STAMPED WHEN CURING WITH THE LETTER 'D' ADJACENT THE HOUSE DRAIN CONNECTION POINT.

ALL MEASUREMENTS IN MILLIMETRES

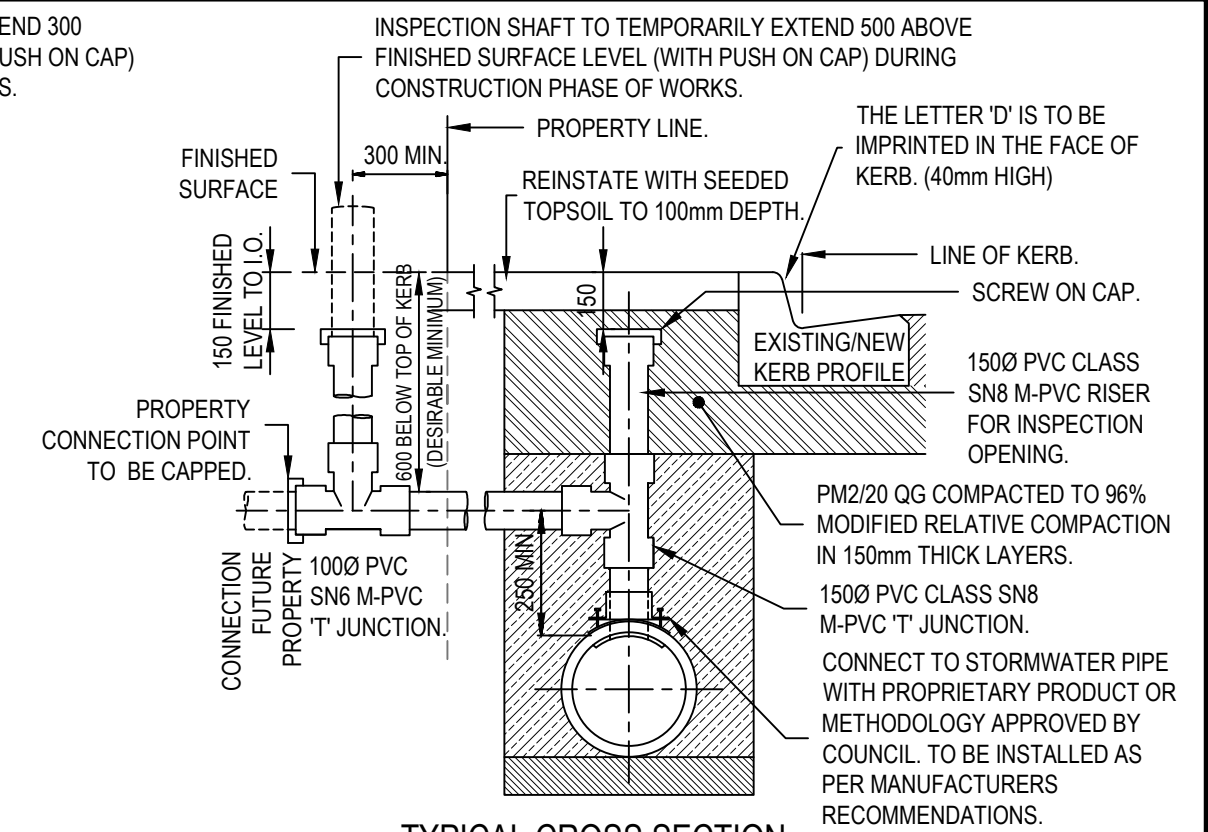

**TYPICAL CROSS SECTION
OUTFALL DIRECT TO PIPE-SAME SIDE OF ROAD**

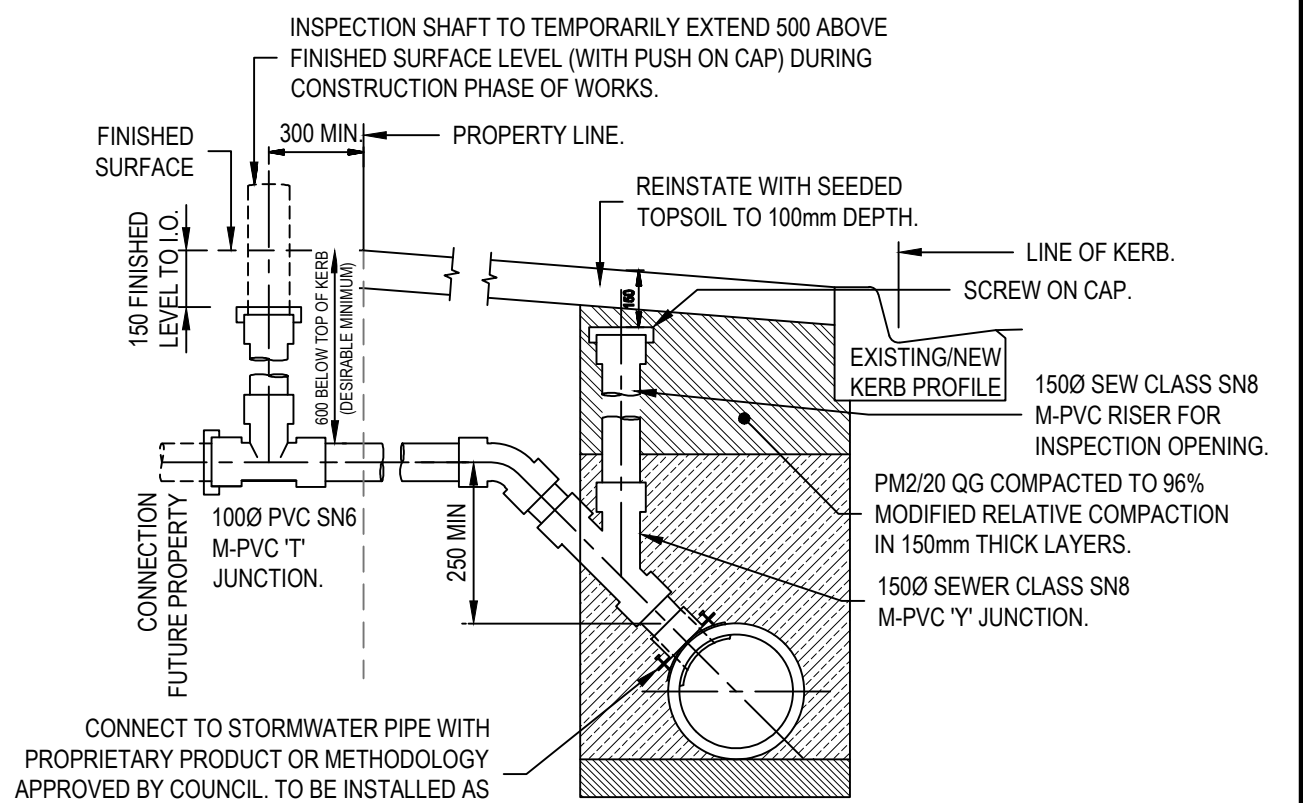

**ALTERNATIVE CROSS SECTION
CONNECTION TO PIPE WHERE AT SHALLOW DEPTH**

						INFRASTRUCTURE GUIDELINES (SA)				
D	MINOR AMENDMENTS	06.11.2018	AF	AF	MDH	SHEET TITLE				
C	MINOR AMENDMENTS	18.07.2017	JZ	JC	DSL	STORMWATER ALLOTMENT DRAIN CONNECTION TO AUTHORITY PIPELINE		SCALE NTS @ A3		
B	ISSUED FOR REVIEW	10.05.2016	JZ	DL	DSL			DRAWING No.		REV
A	ISSUED FOR REVIEW	15.03.2016	JZ	DL	DSL			SD 385		D
REV	DESCRIPTION	DATE	DES	DRW	APP					
THIS PROJECT HAS BEEN ASSISTED BY THE LOCAL GOVERNMENT RESEARCH AND DEVELOPMENT SCHEME AND INSTITUTE OF PUBLIC WORKS ENGINEERING AUSTRALASIA										