


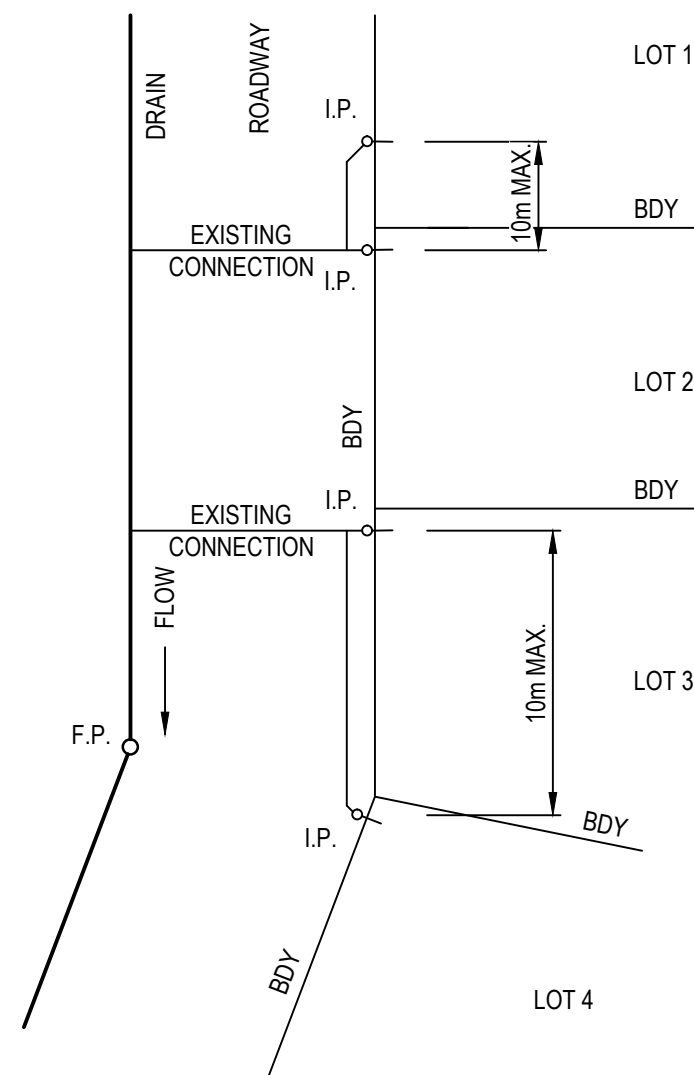

LEGEND

I.P.

INSPECTION POINT

F.P.

FLUSHING POINT

PLAN

- NOTE:
1.

CHECK INVERT OF NEW CONNECTION IS SUFFICIENTLY DEEP TO SERVICE THE ALLOTMENT.
IF TOO SHALLOW A NEW CONNECTION TO THE MAIN DRAIN WILL BE REQUIRED
2.

WHERE CONNECTION EXCEEDS 10m A NEW CONNECTION TO THE MAIN IS REQUIRED.

ALL MEASUREMENTS IN MILLIMETRES

						INFRASTRUCTURE GUIDELINES (SA)		
B	MINOR AMENDMENTS	06.11.2018	AF	AF	MDH	'Y' CONNECTION OFF AN EXISTING CONNECTION - CWMS	SCALE NTS @ A3	
A	MINOR AMENDMENTS	18.07.2017	JZ	JC	DSL			
REV	DESCRIPTION	DATE	DES	DRW	APP		DRAWING No.	
THIS PROJECT HAS BEEN ASSISTED BY THE LOCAL GOVERNMENT RESEARCH AND DEVELOPMENT SCHEME AND INSTITUTE OF PUBLIC WORKS ENGINEERING AUSTRALASIA							SD 715	REV A