



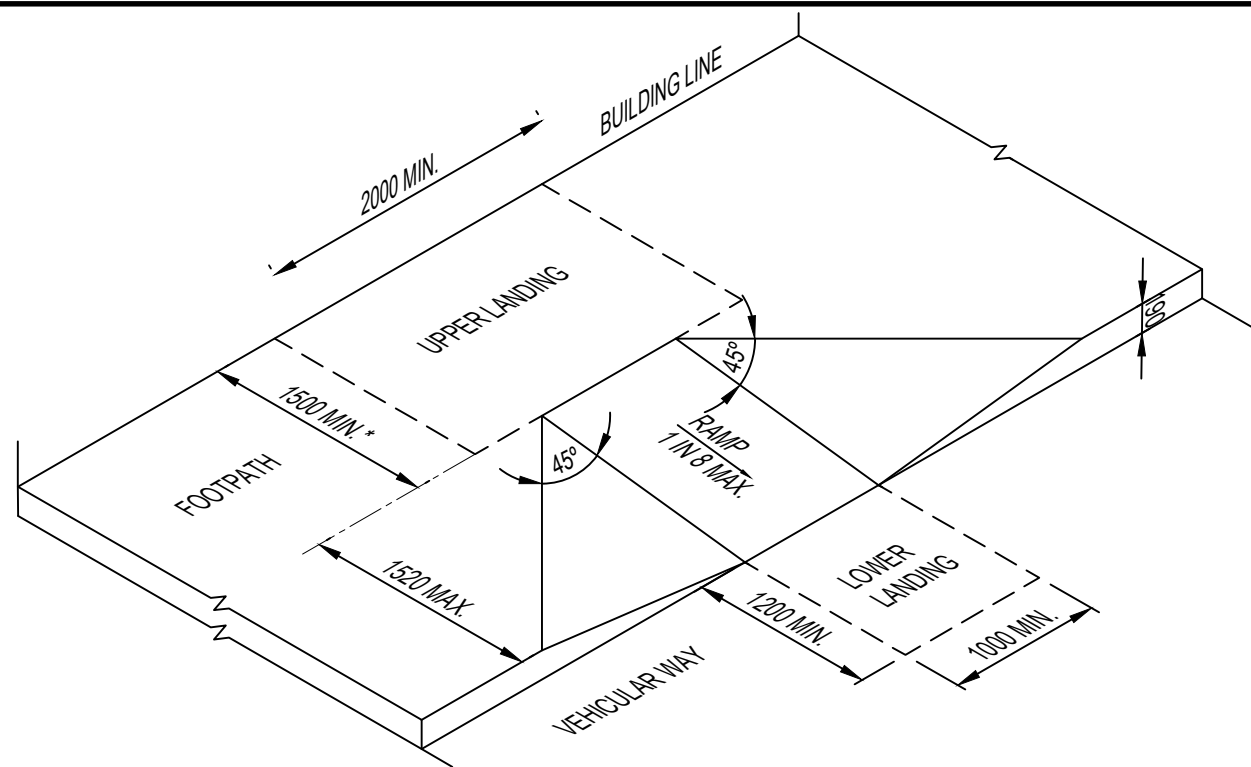

KERB RAMP ISOMETRIC VIEW

SCALE NTS


* WHERE THERE IS NO TURN INVOLVED, TOP LANDING MAY BE REDUCED TO 1200mm MIN. IN LENGTH

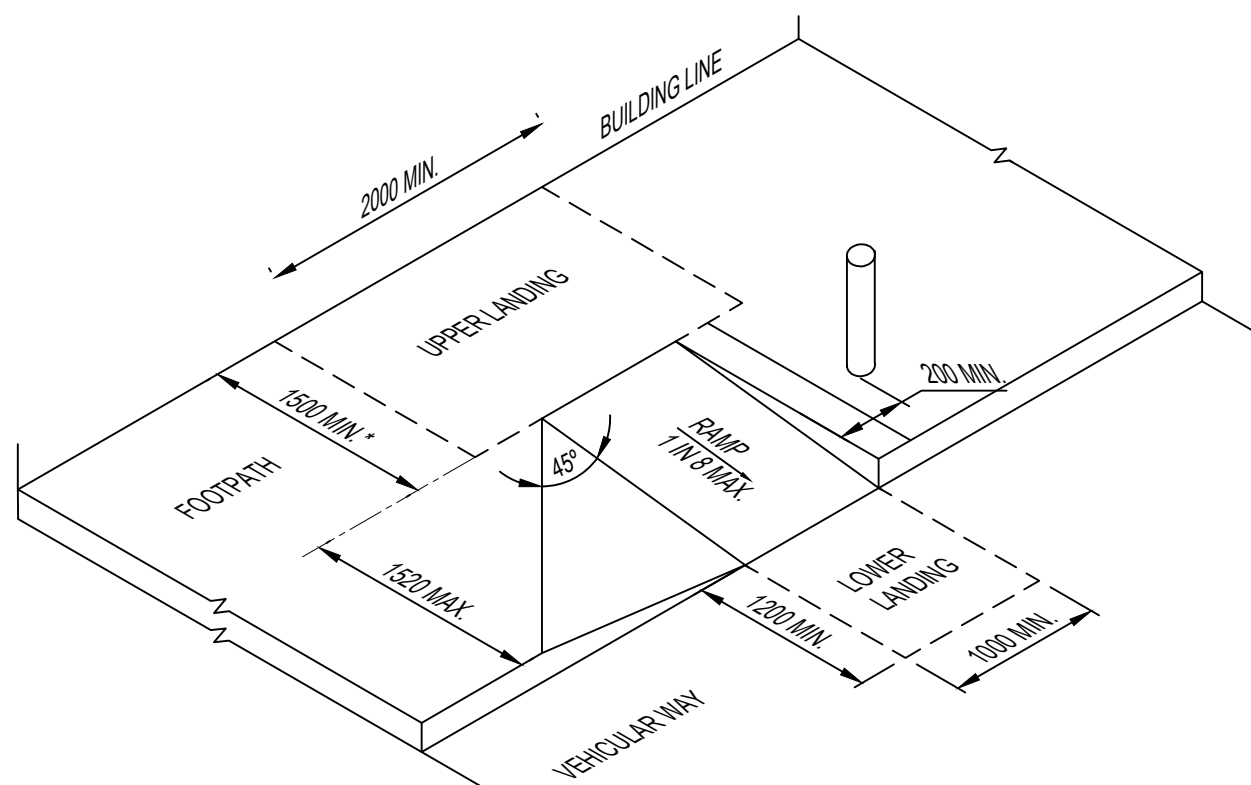

KERB RAMP WITH VERTICAL SIDE - ISOMETRIC VIEW


SCALE	NTS
-------	-----

* WHERE THERE IS NO TURN INVOLVED, TOP LANDING MAY BE REDUCED TO 1200mm MIN. IN LENGTH

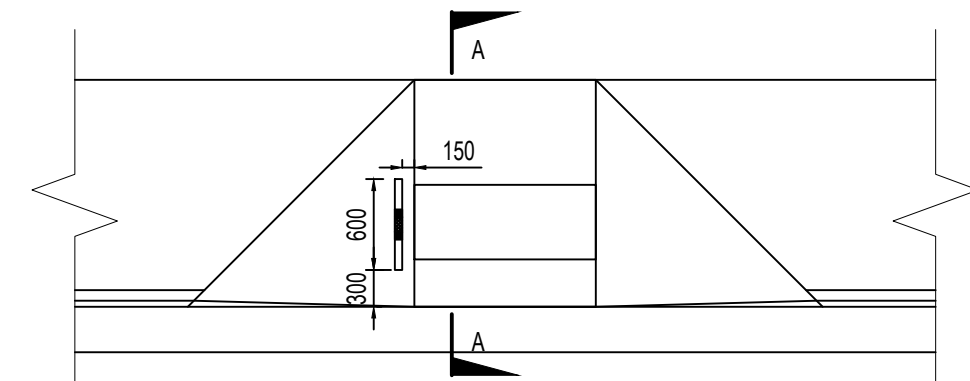

KERB RAMP HAND RAIL DETAIL

SCALE 1:50

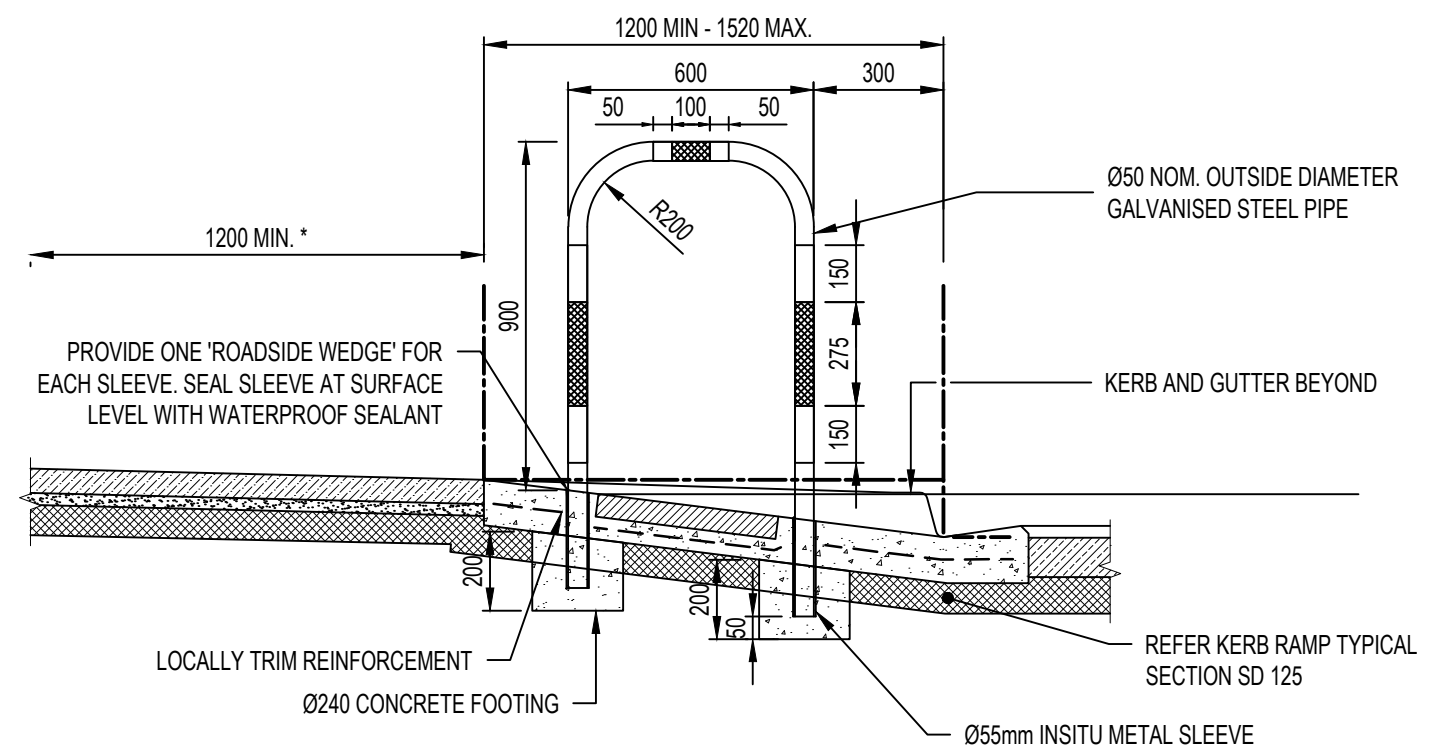

SECTION A - A

SCALE 1:20

NOTE:

1. REFER SD 125 FOR DETAILS

ALL MEASUREMENTS IN MILLIMETRES

C	MINOR AMENDMENTS	18.07.2017	JZ	JC	DSI
B	ISSUED FOR REVIEW	10.05.2016	JZ	DL	DSI
A	ISSUED FOR REVIEW	15.03.2016	JZ	DL	DSI
REV	DESCRIPTION	DATE	DES	DRW	APP
THIS PROJECT HAS BEEN ASSISTED BY THE LOCAL GOVERNMENT RESEARCH AND DEVELOPMENT SCHEME AND INSTITUTE OF PUBLIC WORKS ENGINEERING AUSTRALASIA					

INFRASTRUCTURE GUIDELINES (SA)

	SHEET TITLE
--	-------------

KERB RAMP SPECIFICATIONS
SHEET 2 OF 2

SCALE
NTS @ A3

DRAWING No.

SD 130

REV

C |