



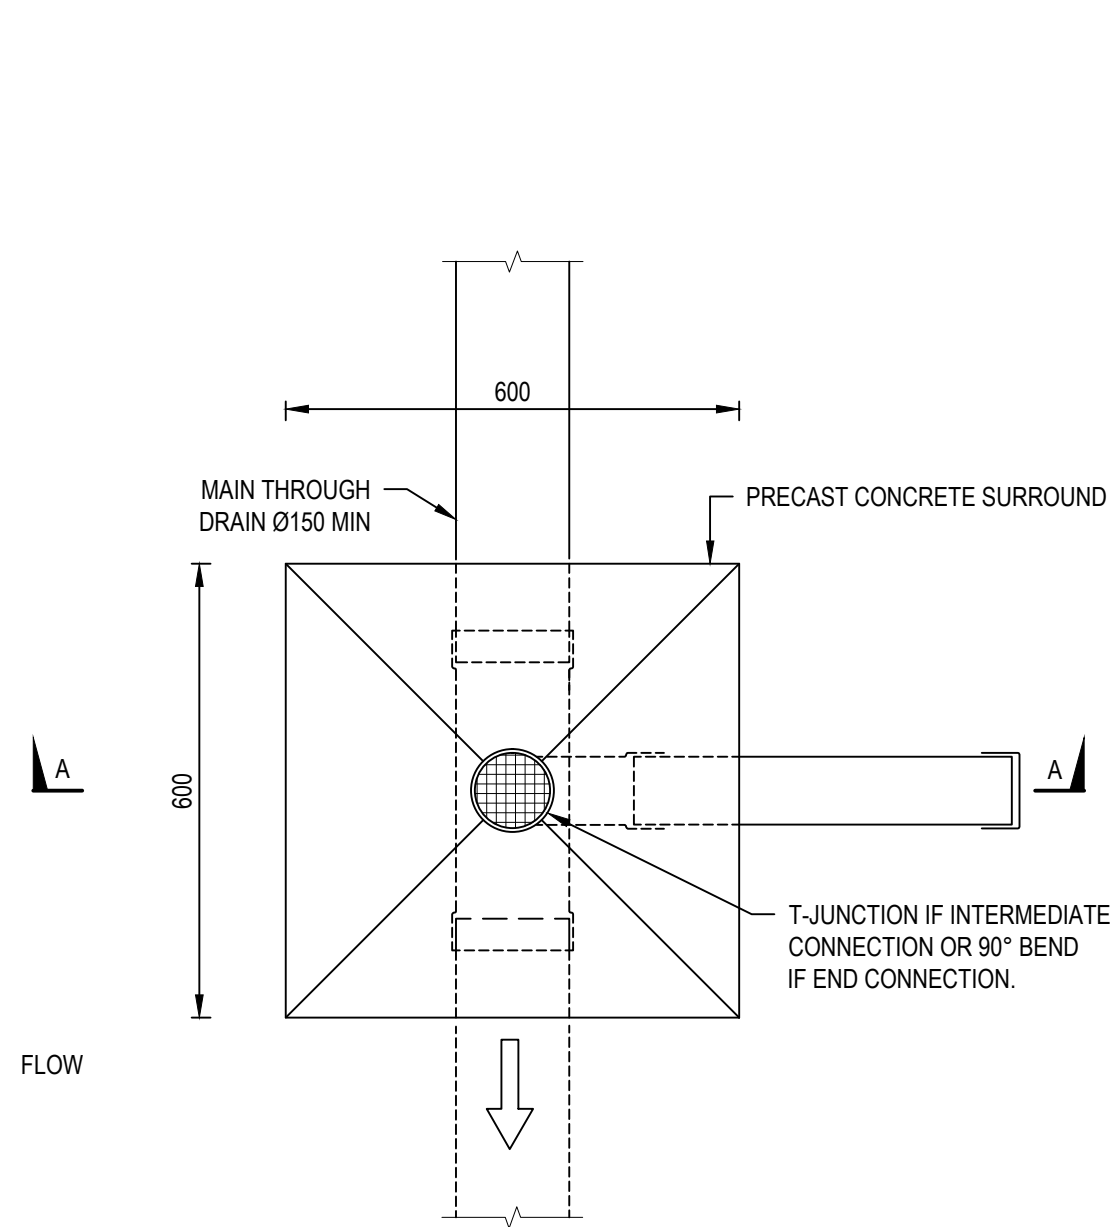

SIDE ELEVATION

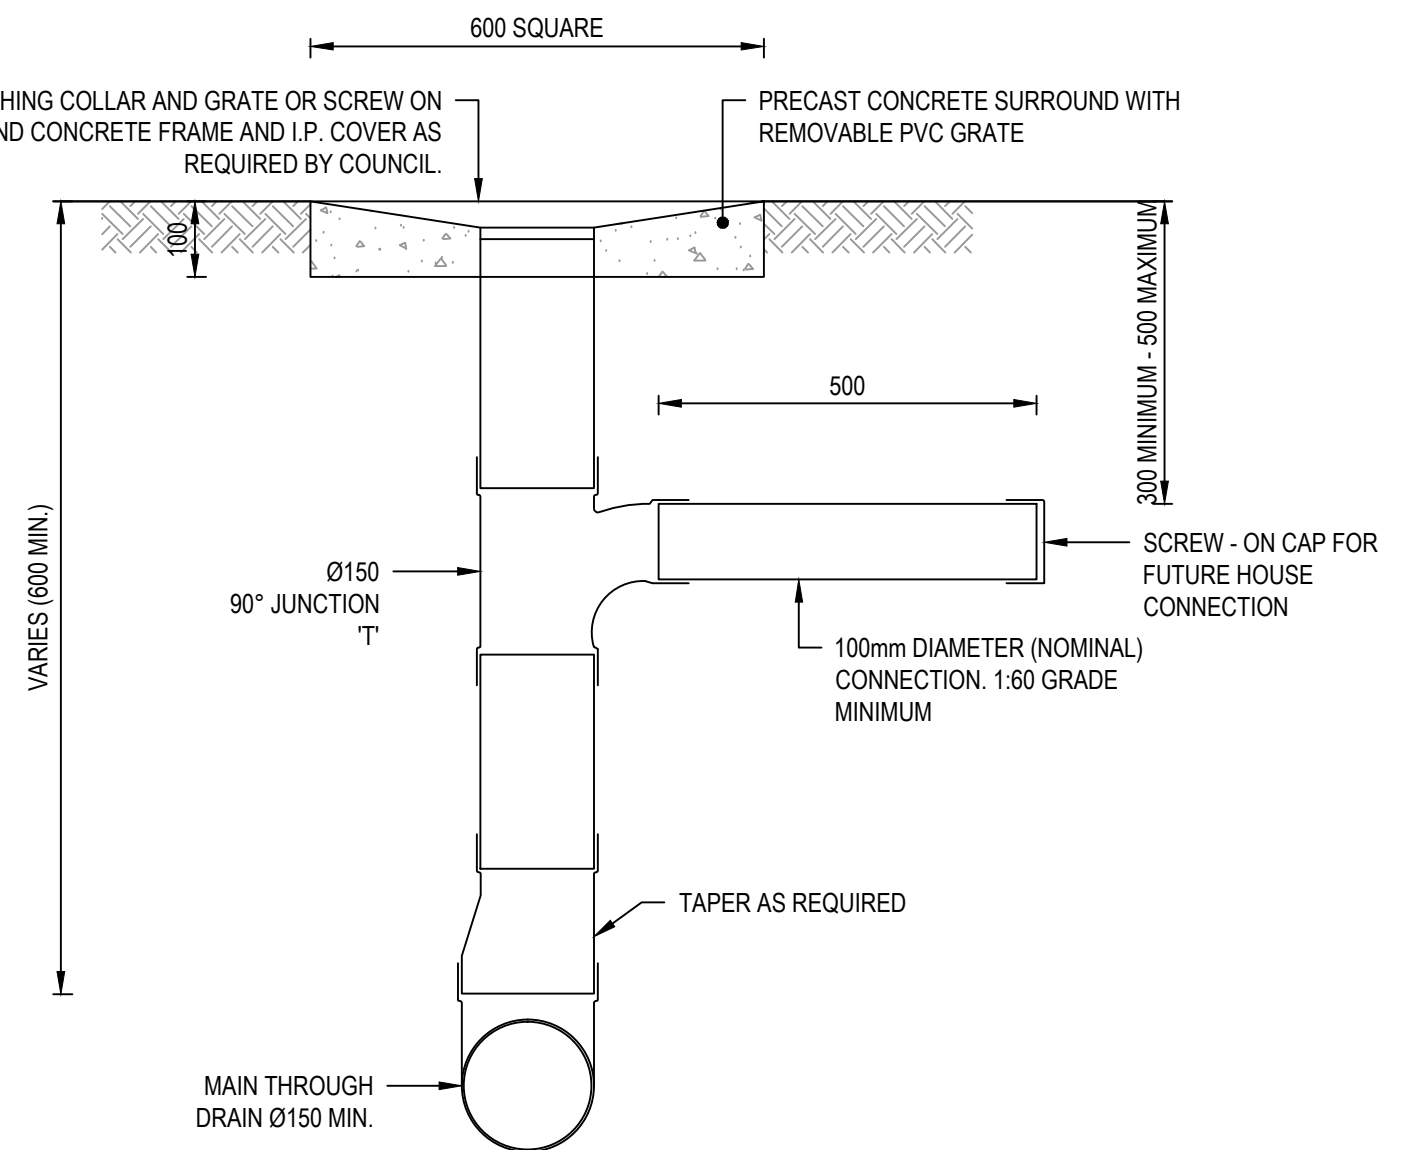

SECTION A - A

NOTES:

1. MINIMUM COVER TO PIPES TO BE 300mm.
2. ALL STORMWATER PIPES TO BE PVC SN8 (150Ø)
SN6 (100Ø)

ALL MEASUREMENTS IN MILLIMETRES

						INFRASTRUCTURE GUIDELINES (SA)		
D	MINOR AMENDMENTS	06.11.2018	AF	AF	MDH	SHEET TITLE STORMWATER ALLOTMENT CONNECTION IN EASEMENT DETAIL		
C	MINOR AMENDMENTS	18.07.2017	JZ	JC	DSL			
B	ISSUED FOR REVIEW	10.05.2016	JZ	DL	DSL		SCALE NTS @ A3	
A	ISSUED FOR REVIEW	15.03.2016	JZ	DL	DSL		DRAWING No. SD 390	
REV	DESCRIPTION	DATE	DES	DRW	APP		REV D	
THIS PROJECT HAS BEEN ASSISTED BY THE LOCAL GOVERNMENT RESEARCH AND DEVELOPMENT SCHEME AND INSTITUTE OF PUBLIC WORKS ENGINEERING AUSTRALASIA								