


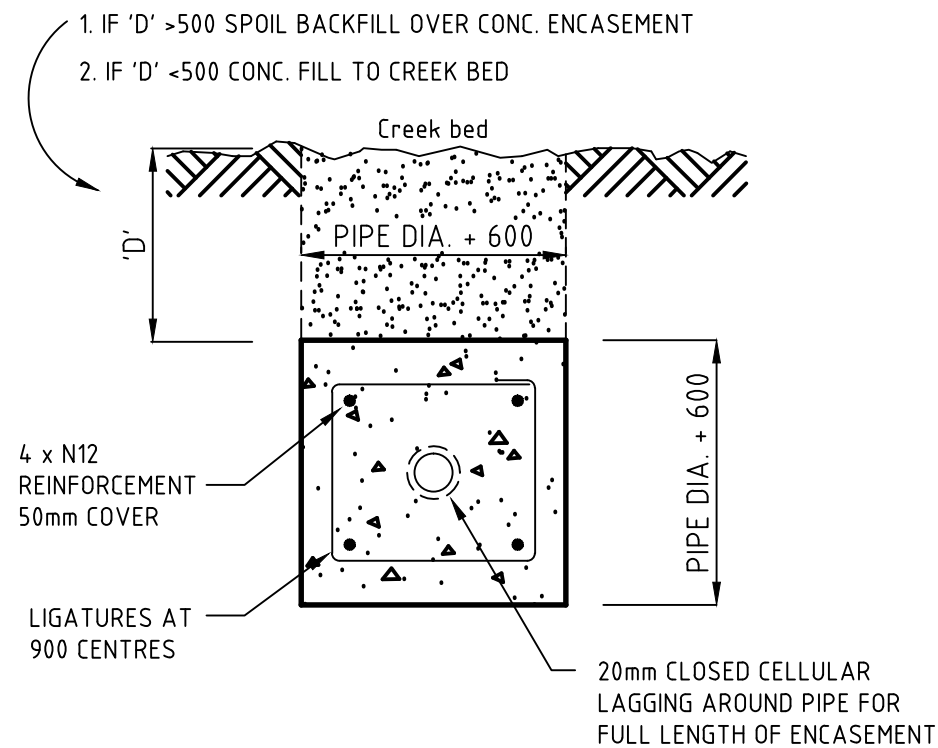

TYPICAL CONCRETE ENCASEMENT OF DRAIN
OR RISING MAIN THROUGH CREEKS

NOTES:

1. CONCRETE ENCASEMENT TO EXTEND 1m EACH SIDE OF INVERT OF CREEK.
2. SUPPORT PIPE DURING CONSTRUCTION TO MAINTAIN GRADE.

ALL MEASUREMENTS IN MILLIMETRES

						INFRASTRUCTURE GUIDELINES (SA)		SCALE NTS @ A3 DRAWING No. SD 740 REV B	
						SHEET TITLE			
						TYPICAL CONCRETE ENCASEMENT OF DRAIN OR RISING MAIN THROUGH CREEKS - CWMS			
B	MINOR AMENDMENTS	6.11.2018	AF	AF	MDH				
A	MINOR AMENDMENTS	18.07.2017	JZ	JC	DSL				
REV	DESCRIPTION	DATE	DES	DRW	APP				
THIS PROJECT HAS BEEN ASSISTED BY THE LOCAL GOVERNMENT RESEARCH AND DEVELOPMENT SCHEME AND INSTITUTE OF PUBLIC WORKS ENGINEERING AUSTRALASIA									