


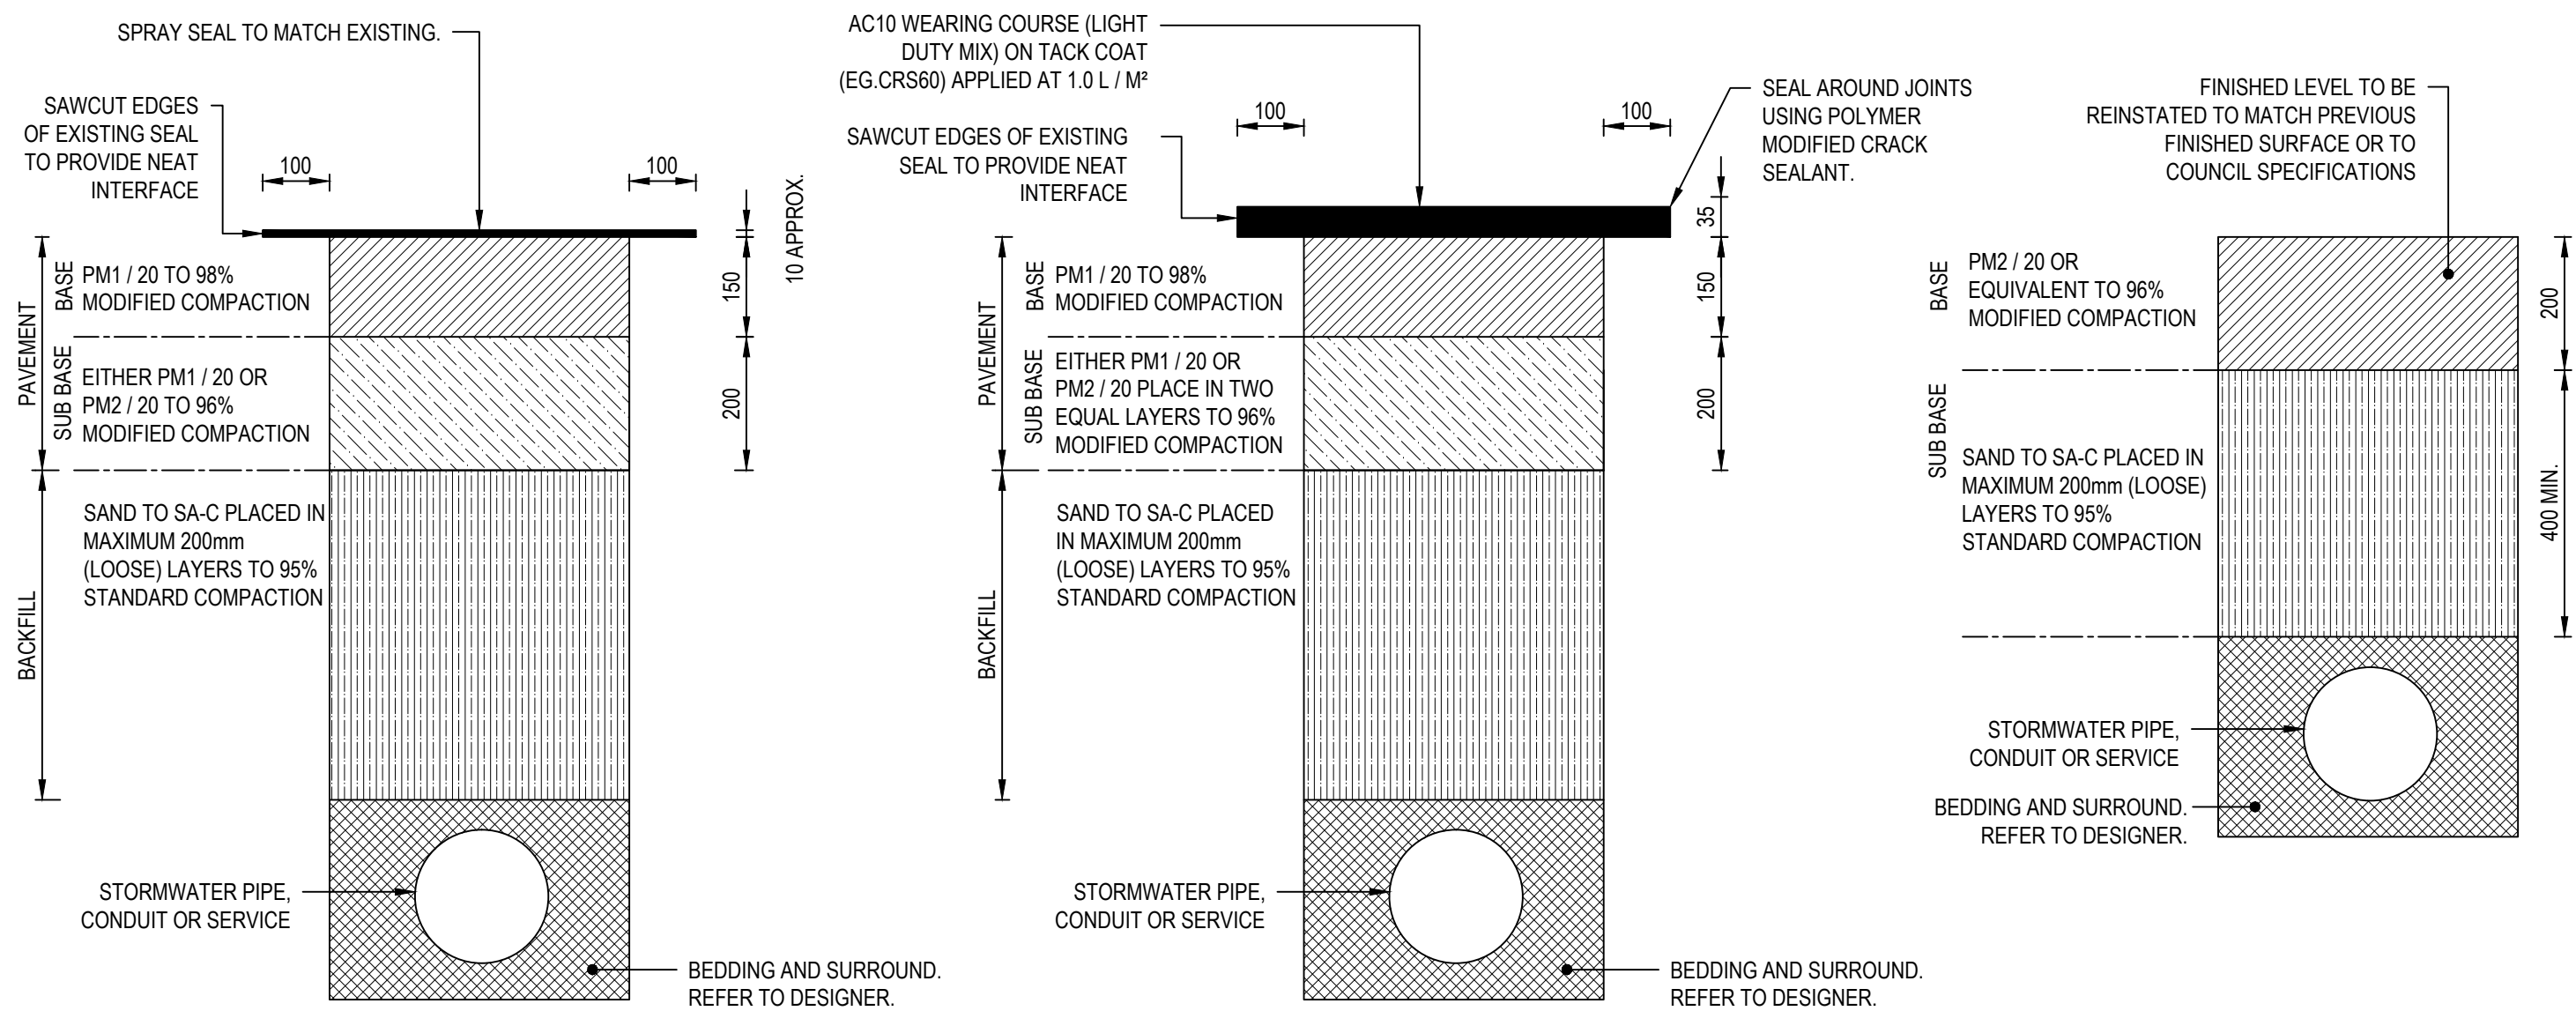

**LIGHTLY TRAFFICKED ROADS WITH  
SPRAYED BITUMINOUS SURFACE**  
( $< 1000$  VPD)  
( $< 5\%$  CV)

**LIGHTLY TRAFFICKED ROADS WITH  
ASPHALT SURFACE**  
( $< 1000$  VPD)  
( $< 5\%$  CV)

**UNSEALED ROAD PAVEMENTS  
AND SHOULDERS**  
( $< 1000$  VPD)  
( $< 5\%$  CV)

**NOTE:**

- ROADS WITH TRAFFIC VOLUMES OR CV EXCEEDING ABOVE, REFER TO DPTI PAVEMENT REINSTATEMENT CONFIGURATIONS.

ALL MEASUREMENTS IN MILLIMETRES

|   |                   |            |     |     |     |                                |  |                                                                              |  |
|---|-------------------|------------|-----|-----|-----|--------------------------------|--|------------------------------------------------------------------------------|--|
|   |                   |            |     |     |     | INFRASTRUCTURE GUIDELINES (SA) |  | SCALE<br>NTS @ A3<br><br>DRAWING No.<br><b>SD 270</b><br><br>REV<br><b>D</b> |  |
| D   | MINOR AMENDMENTS  | 06.11.2018 | AF  | AF  | MDH | SHEET TITLE                    |  |                                                                              |  |
| C   | MINOR AMENDMENTS  | 18.07.2017 | JZ  | JC  | DSL | TYPICAL ROAD CROSSING TRENCH   |  |                                                                              |  |
| B   | ISSUED FOR REVIEW | 10.05.2016 | JZ  | DL  | DSL | BACKFILL REQUIREMENTS          |  |                                                                              |  |
| A   | ISSUED FOR REVIEW | 15.03.2016 | JZ  | DL  | DSL |                                |  |                                                                              |  |
| REV   | DESCRIPTION       | DATE       | DES | DRW | APP |                                |  |                                                                              |  |
| THIS PROJECT HAS BEEN ASSISTED BY THE LOCAL GOVERNMENT RESEARCH AND DEVELOPMENT SCHEME AND INSTITUTE OF PUBLIC WORKS ENGINEERING AUSTRALASIA |                   |            |     |     |     |                                |  |                                                                              |  |