




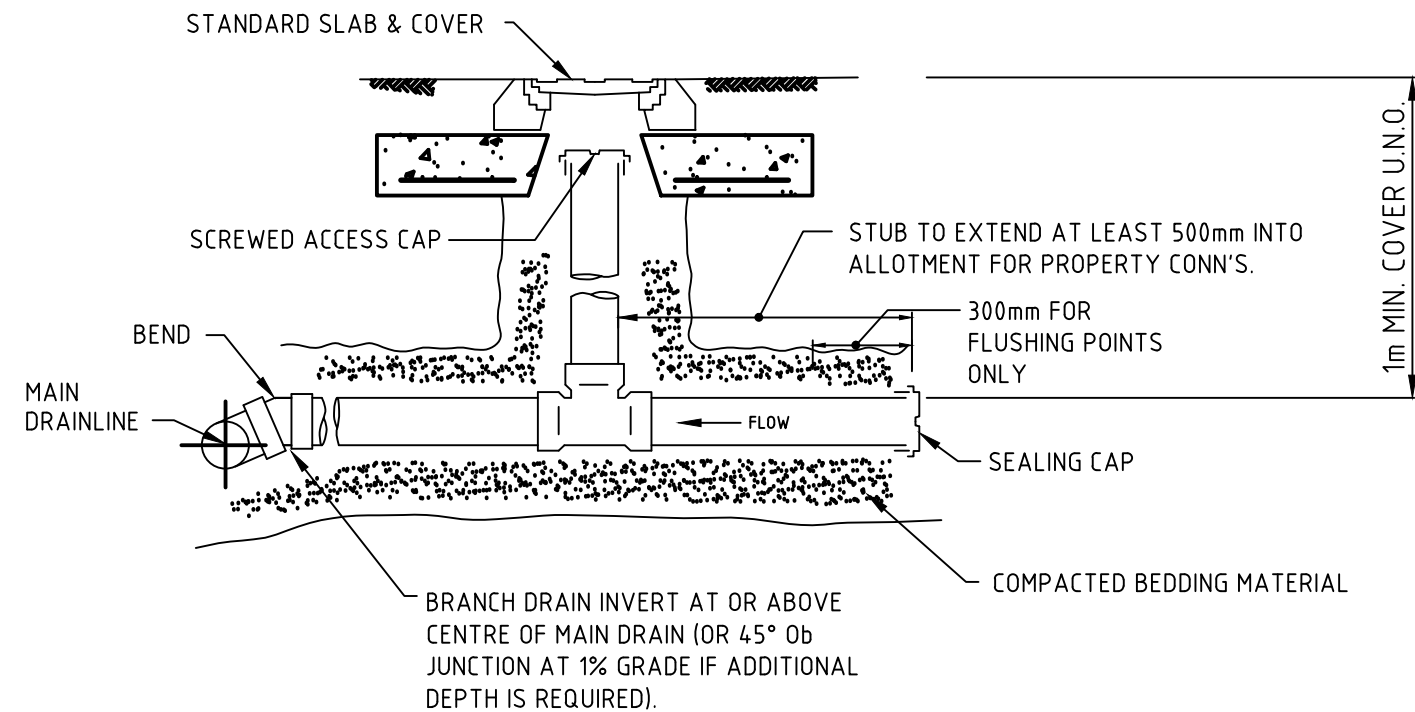


ELEVATION

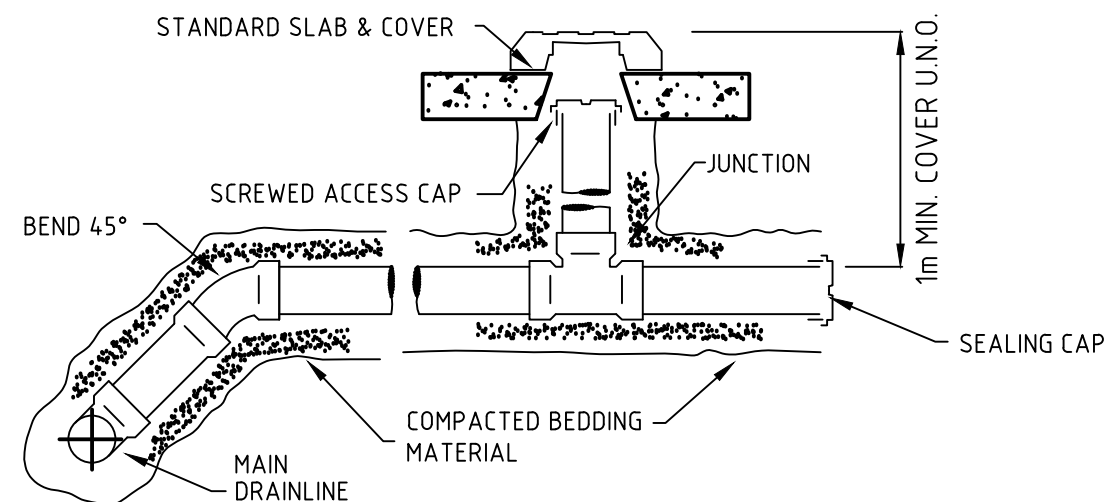

[A] (CONNECTION ONLY)

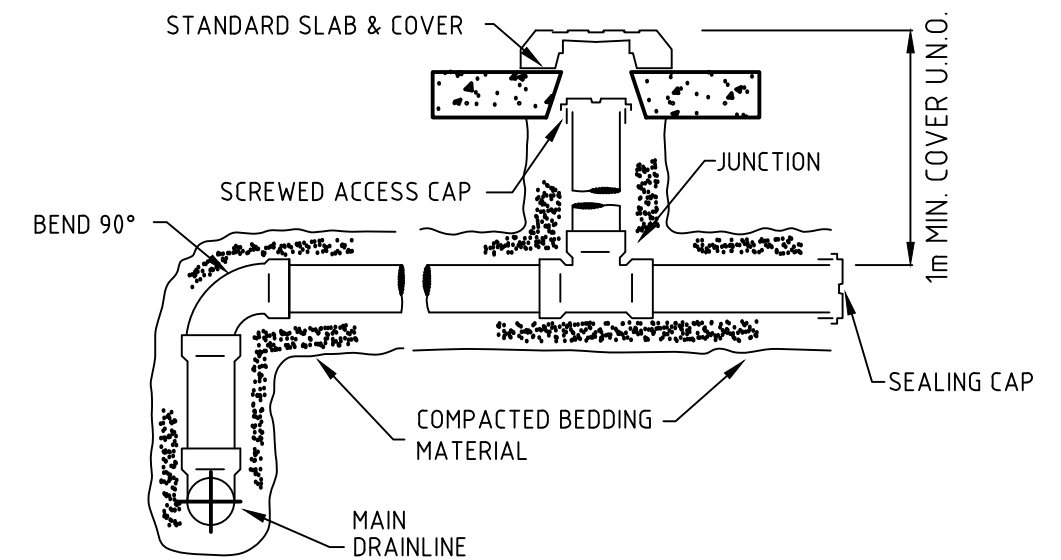

[B] (CONNECTION ONLY)

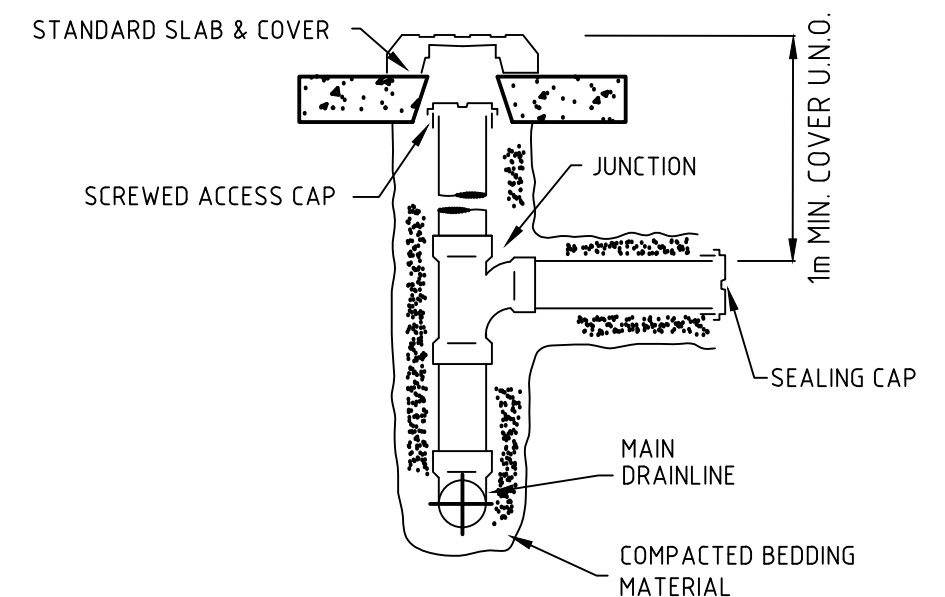

[C] (FP OR CONNECTION)

ALL MEASUREMENTS IN MILLIMETRES

REV	DESCRIPTION	DATE	DES	DRW	APP
B	MINOR AMENDMENTS	06.11.2018	AF	AF	MDH
A	MINOR AMENDMENTS	18.07.2017	JZ	JC	DSL
THIS PROJECT HAS BEEN ASSISTED BY THE LOCAL GOVERNMENT RESEARCH AND DEVELOPMENT SCHEME AND INSTITUTE OF PUBLIC WORKS ENGINEERING AUSTRALASIA					

INFRASTRUCTURE GUIDELINES (SA)

SHEET TITLE

FLUSHING POINT OR MAXIMUM DEPTH
CONNECTIONS - CWMS

SCALE
NTS @ A3

DRAWING No.

SD 730

REV

B