
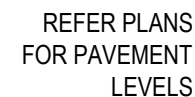


LEGEND:

EXPANSION
JOINT
TOOLED JOINTS
(REFER TO SD 210)

NOTES:

1. T.O.K. DENOTES TOP OF KERB.
2. INDUSTRIAL CROSSOVER WIDTH TO SUIT DESIGN VEHICLE. WIDTH TO BE APPROVED BY COUNCIL.

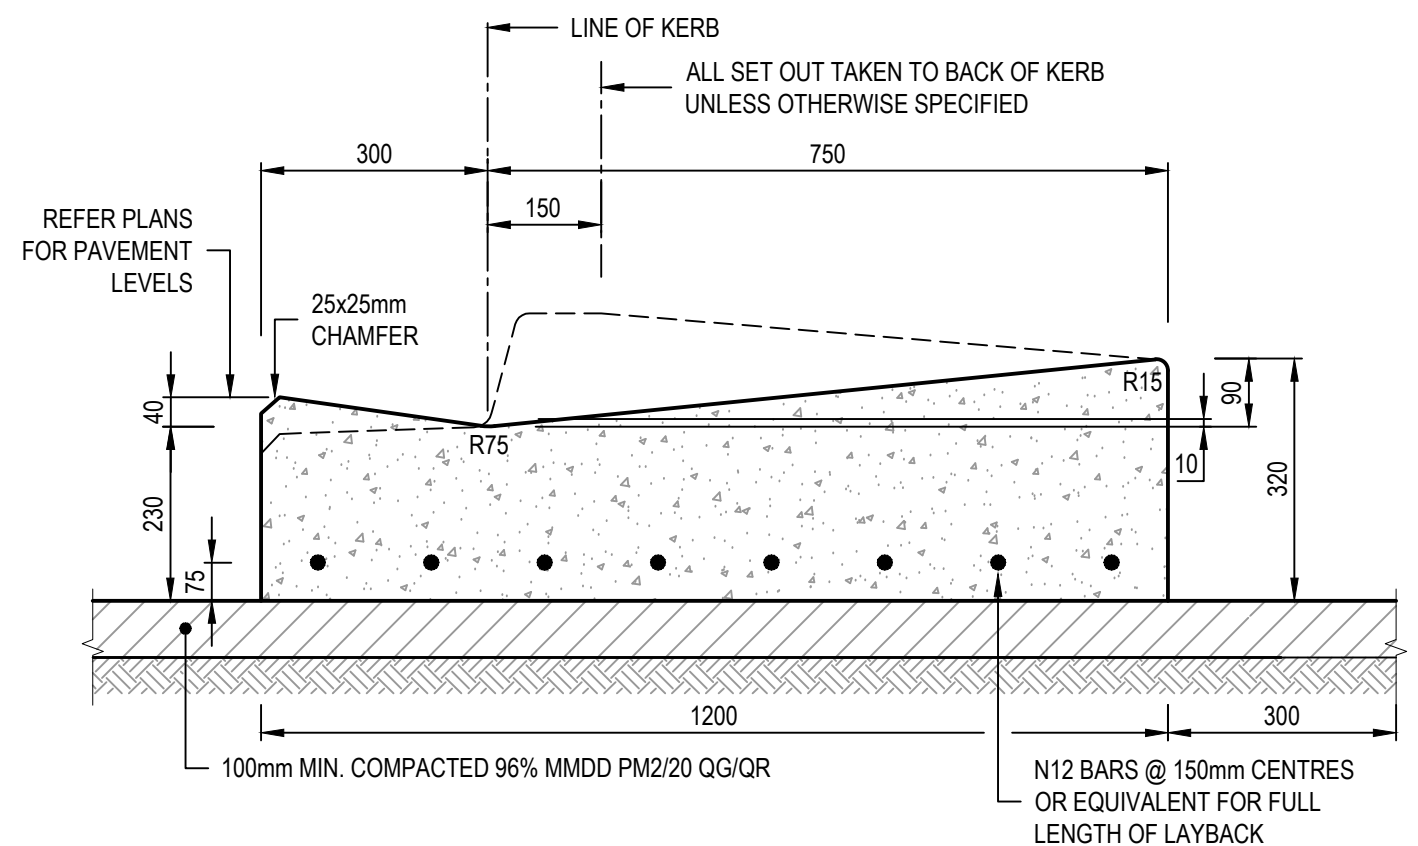

SECTIONAL VIEW OF INDUSTRIAL KERB LAYBACK

ALL MEASUREMENTS IN MILLIMETRES

D	MINOR AMENDMENTS	06.11.2018	AF	AF	MDH
C	ISSUED FOR REVIEW	10.06.2016	JZ	DL	DSL
B	ISSUED FOR REVIEW	10.05.2016	JZ	DL	DSL
A	ISSUED FOR REVIEW	15.03.2016	JZ	DL	DSL
REV	DESCRIPTION	DATE	DES	DRW	APP
THIS PROJECT HAS BEEN ASSISTED BY THE LOCAL GOVERNMENT RESEARCH AND DEVELOPMENT SCHEME AND INSTITUTE OF PUBLIC WORKS ENGINEERING AUSTRALASIA					