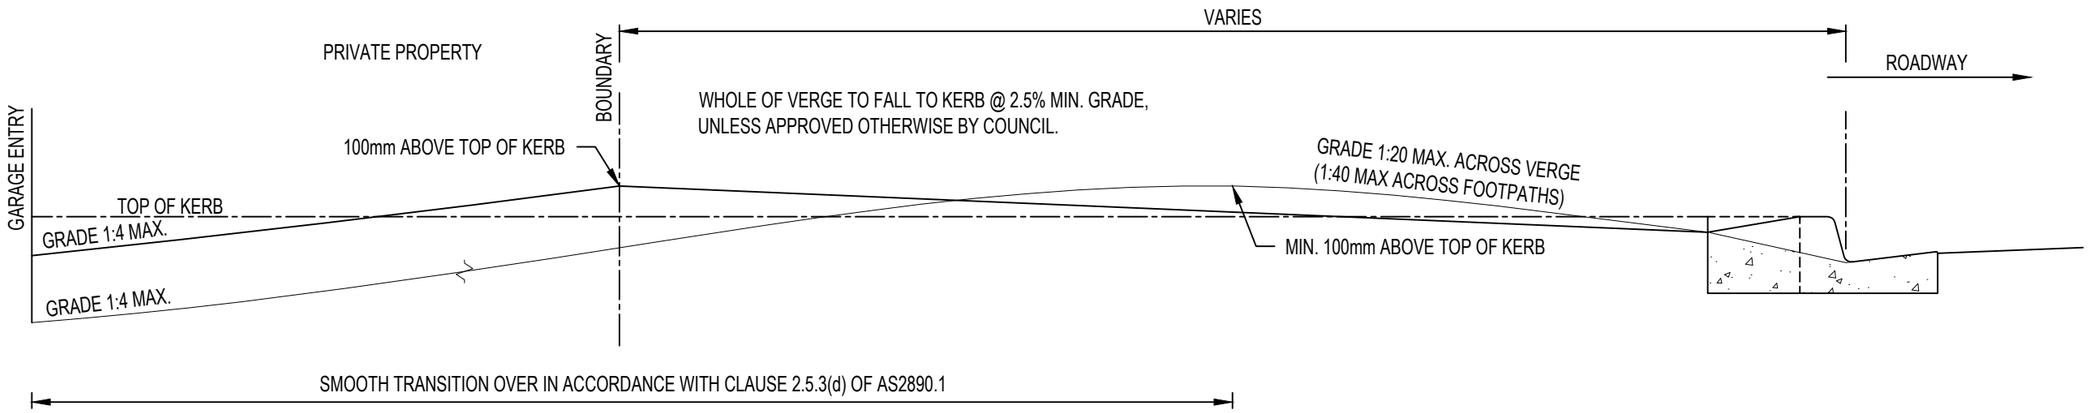

LONGITUDINAL DRIVEWAY SECTION - LOWER SIDE OF STREET

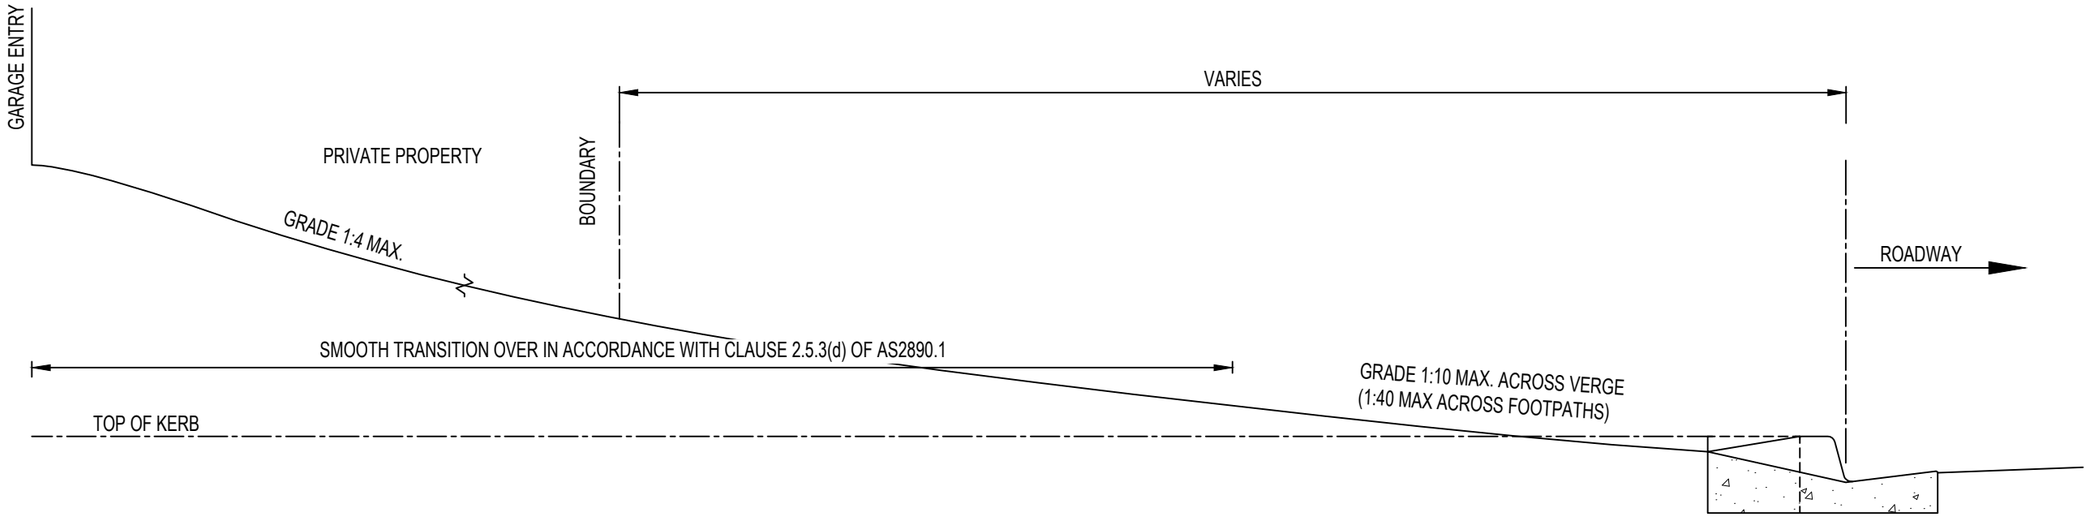

LONGITUDINAL DRIVEWAY SECTION - HIGHER SIDE OF STREET

NOTES:

1. LOCATION AND DEPTH OF ANY UNDERGROUND SERVICES WITHIN FOOTWAY AREA MUST BE ESTABLISHED BEFORE COMMENCEMENT OF EXCAVATION.
2. UNDERTAKE A 'DIAL BEFORE YOU DIG' SEARCH (PH: 1100) TO LOCATE SERVICES PRIOR TO COMMENCING EXCAVATION.
3. TRANSITION AREA TO CONFORM TO AS2890.1 (2004) FIGURE 2.10. ANY CHANGES OF GRADE GREATER THAN 12.5% TO BE CHECKED USING THE TEMPLATE IN APPENDIX C AS2890.1

ALL MEASUREMENTS IN MILLIMETRES

REV	DESCRIPTION	DATE	DES	DRW	APP
C	ISSUED FOR REVIEW	18.07.2016	JZ	DL	DSL
B	ISSUED FOR REVIEW	10.05.2016	JZ	DL	DSL
A	ISSUED FOR REVIEW	15.03.2016	JZ	DL	DSL

THIS PROJECT HAS BEEN ASSISTED BY THE LOCAL GOVERNMENT RESEARCH AND DEVELOPMENT SCHEME AND INSTITUTE OF PUBLIC WORKS ENGINEERING AUSTRALASIA

INFRASTRUCTURE GUIDELINES (SA)

SHEET TITLE
VEHICLE CROSSING LONGITUDINAL SECTIONS

SCALE
1:20 @ A3

DRAWING No.
SD 245

REV
C