


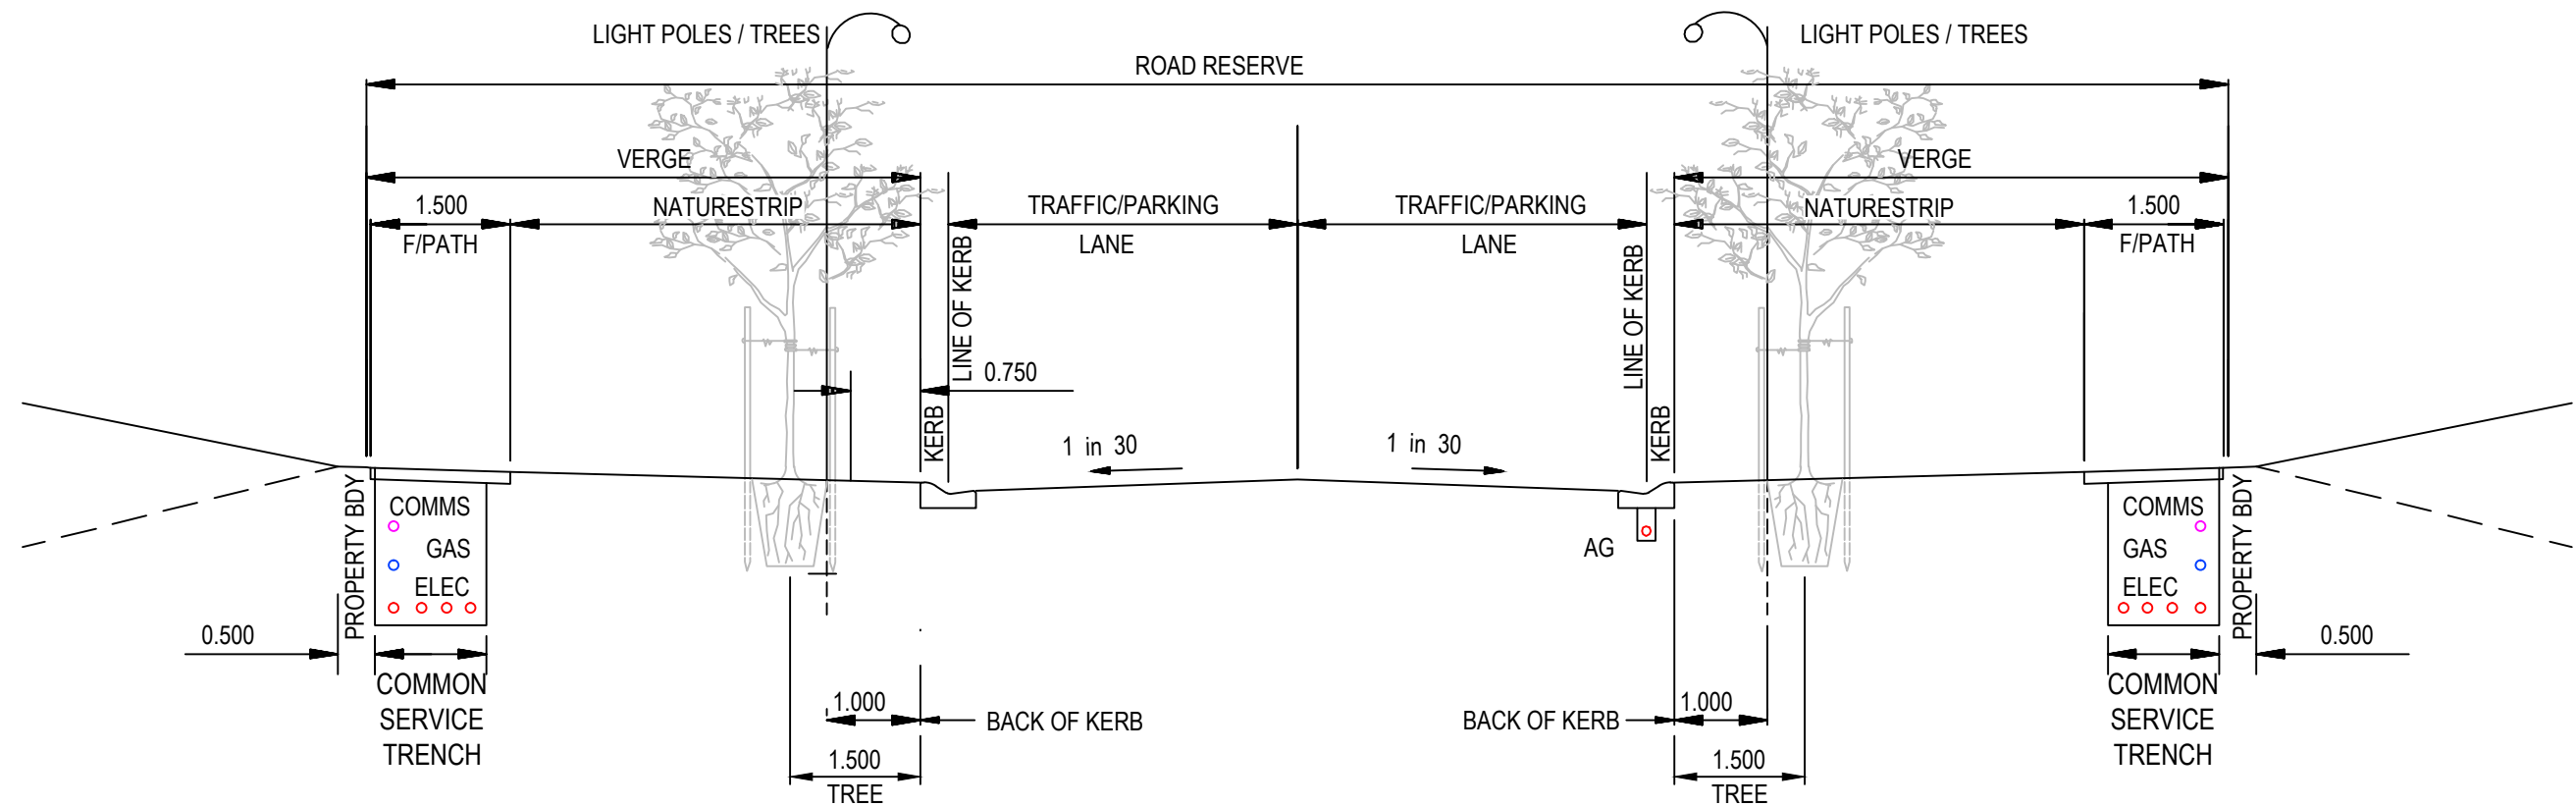

TYPICAL CROSS SECTION

ALL MEASUREMENTS IN MILLIMETRES

						INFRASTRUCTURE GUIDELINES (SA)			
D	ISSUED FOR REVIEW	06.11.2018	AF	AF	MDH	SHEET TITLE TYPICAL ROAD SECTION LAYOUT (KERBED RESIDENTIAL STREET)		SCALE NTS @ A3	
C	MINOR AMENDMENTS	18.07.2017	JZ	JC	DSL			DRAWING No.	
B	ISSUED FOR REVIEW	10.05.2016	JZ	DL	DSL			REV	
A	ISSUED FOR REVIEW	15.03.2016	JZ	DL	DSL			SD 505	
REV	DESCRIPTION	DATE	DES	DRW	APP				
THIS PROJECT HAS BEEN ASSISTED BY THE LOCAL GOVERNMENT RESEARCH AND DEVELOPMENT SCHEME AND INSTITUTE OF PUBLIC WORKS ENGINEERING AUSTRALASIA									