



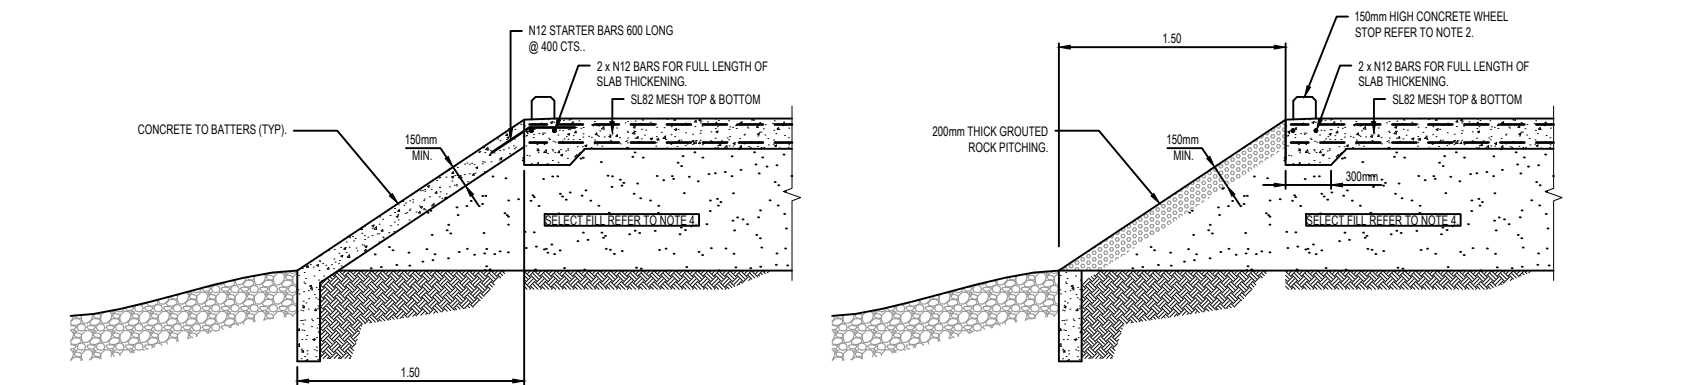


CONCRETE BATTER TREATMENT

CONCRETE BATTER TREATMENT

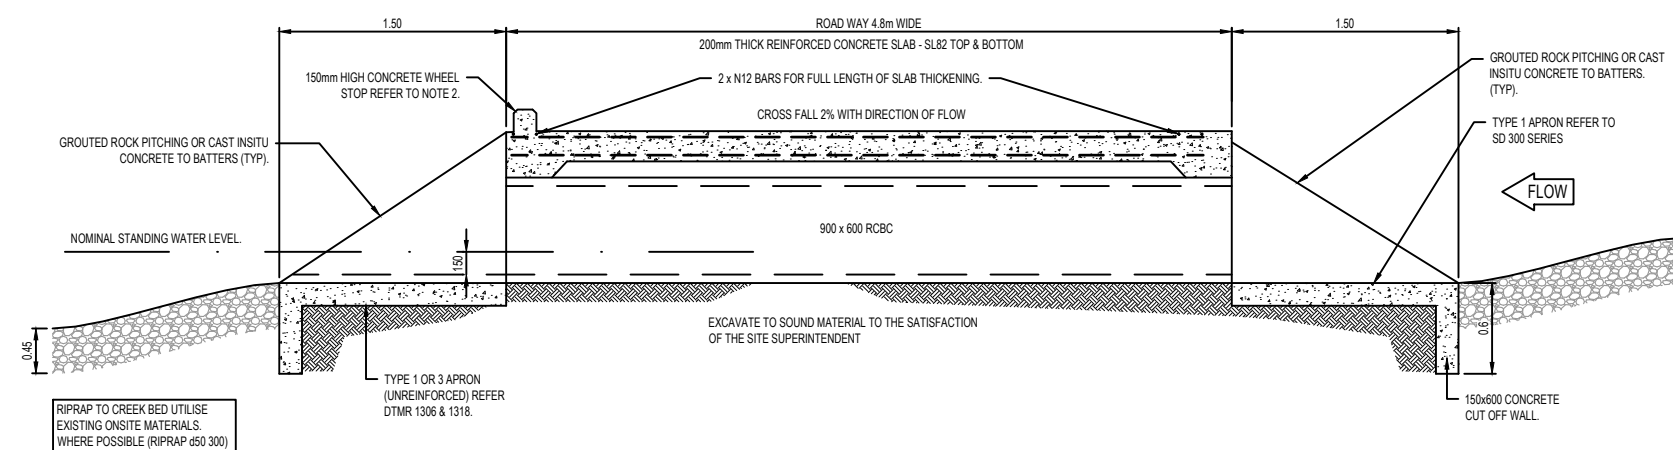

TYPICAL RCBC CROSS SECTION

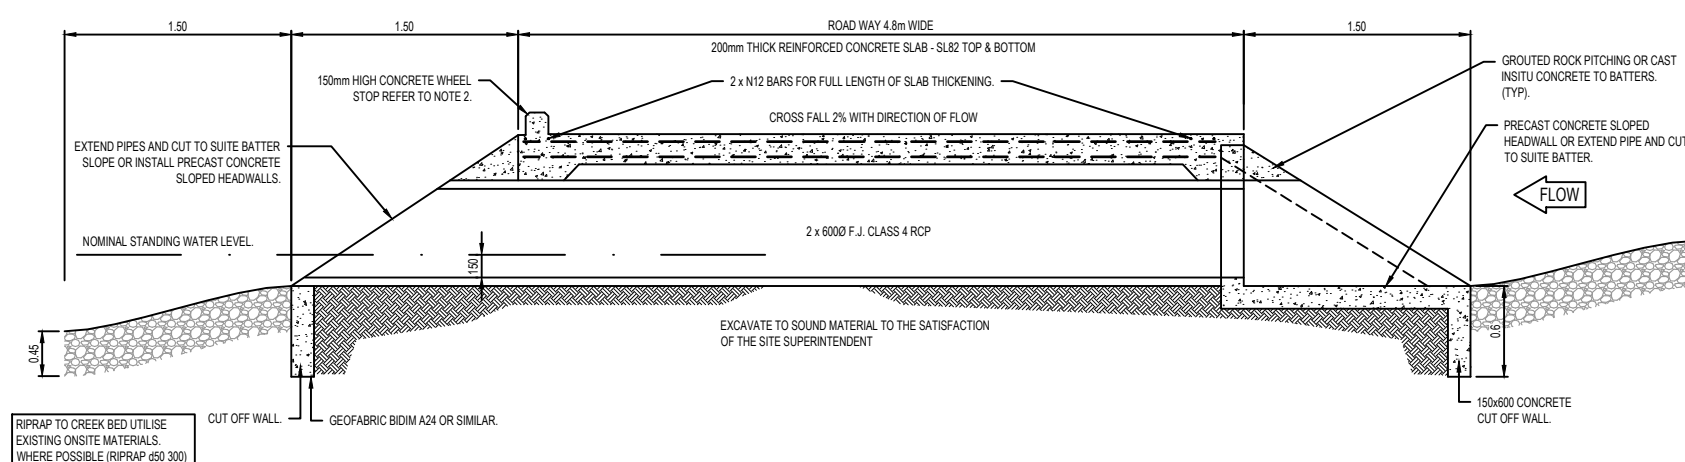

TYPICAL PIPED CROSS SECTION

NOTES

- FOR GENERAL ARRANGEMENT OF FLOODWAY AND STANDARD NOTES REFER TO SD 600
- INSTALL 150mm HIGH WHEEL STOPS TO DOWN STREAM SIDE OF ROADWAY ONLY, ACROSS CAUSEWAY AT 1.0m SPACING.
- END TREATMENT OPTIONS:- i) ROCK PITCHING. ii) REINFORCED CONCRETE 150mm THICK SL82. iii) SLOPED 600Ø HEADWALLS. iv) EXTEND PIPES AND CUT AT ANGLE TO MATCH EXISTING BATTER SLOPE.
- SELECT FILL TO BE PM2/20 OG/QR COMPACTED TO 96% MODIFIED (ONE (1) TEST EACH SIDE OF FLOODWAY)

ALL MEASUREMENTS IN MILLIMETRES

B	ISSUED FOR REVIEW	10.05.2016	JZ	DL	DSL
A	ISSUED FOR REVIEW	15.03.2016	JZ	DL	DSL
REV	DESCRIPTION	DATE	DES	DRW	APP
THIS PROJECT HAS BEEN ASSISTED BY THE LOCAL GOVERNMENT RESEARCH AND DEVELOPMENT SCHEME AND INSTITUTE OF PUBLIC WORKS ENGINEERING AUSTRALASIA					

INFRASTRUCTURE GUIDELINES (SA)

SHEET TITLE

FLOODWAY - DETAILS

LOW VOLUME RURAL ROADS

SCALE
NTS @ A3

DRAWING No.

SD 605

REV

B