NOTES:

1. COLLECTOR ROADS AND HIGHER ORDER ROADS TO BE DESIGNED BASED ON TRAFFIC REQUIREMENTS INCLUDING BUS, TRAM, PEDESTRIANS AND CYCLISTS.
2. DIMENSIONS NOTED ARE TYPICAL, REFER GUIDELINE DOCUMENT FOR DEEMED TO COMPLY MINIMUM ROAD CARRIAGE WAY AND MINIMUM ROAD RESERVE WIDTHS.

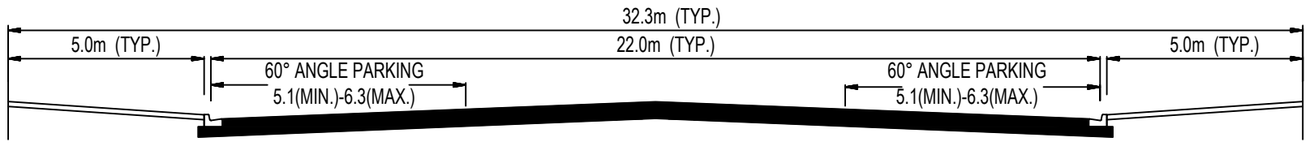

COMMERCIAL STREET

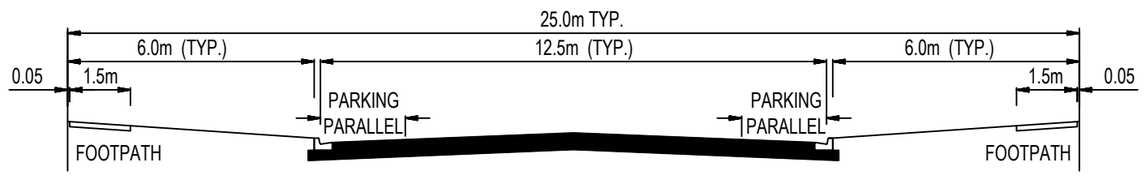

INDUSTRIAL STREET

ALL MEASUREMENTS IN MILLIMETRES

REV	DESCRIPTION	DATE	DES	DRW	APP
C	MINOR AMENDMENTS	18.07.2017	JZ	JC	DSL
B	ISSUED FOR REVIEW	10.05.2016	JZ	DL	DSL
A	ISSUED FOR REVIEW	15.03.2016	JZ	DL	DSL

THIS PROJECT HAS BEEN ASSISTED BY THE LOCAL GOVERNMENT RESEARCH AND DEVELOPMENT SCHEME AND INSTITUTE OF PUBLIC WORKS ENGINEERING AUSTRALASIA

INFRASTRUCTURE GUIDELINES (SA)

SHEET TITLE

TYPICAL ROAD PROFILES
COMMERCIAL STREET / INDUSTRIAL STREET

SCALE NTS @ A3

DRAWING No. SD 520

REV C