



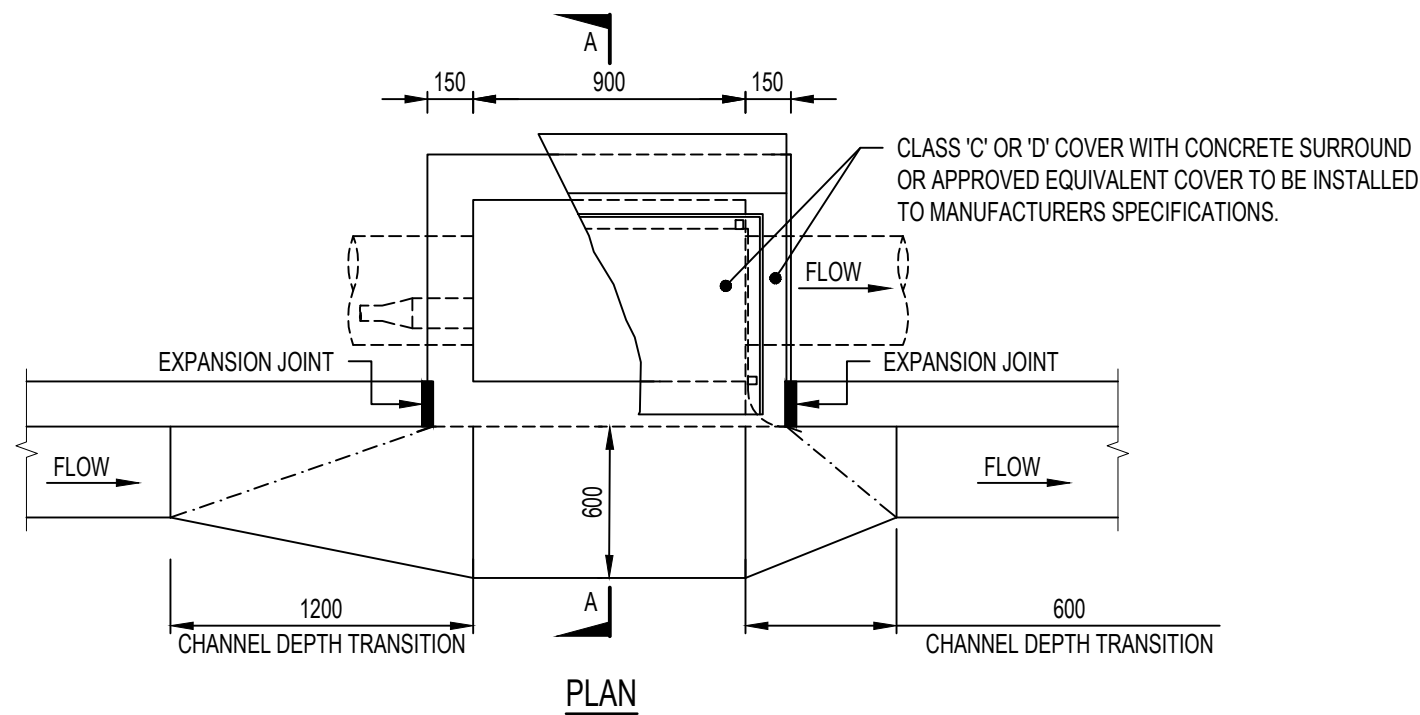

NOTE:

1. REFER TO SD 100 FOR KERB DETAILS.
2. CHANNEL DEPTH TRANSITION TO BE INCREASED TO 1200mm BOTH SIDES AT LOW POINT (SAG) LOCATIONS

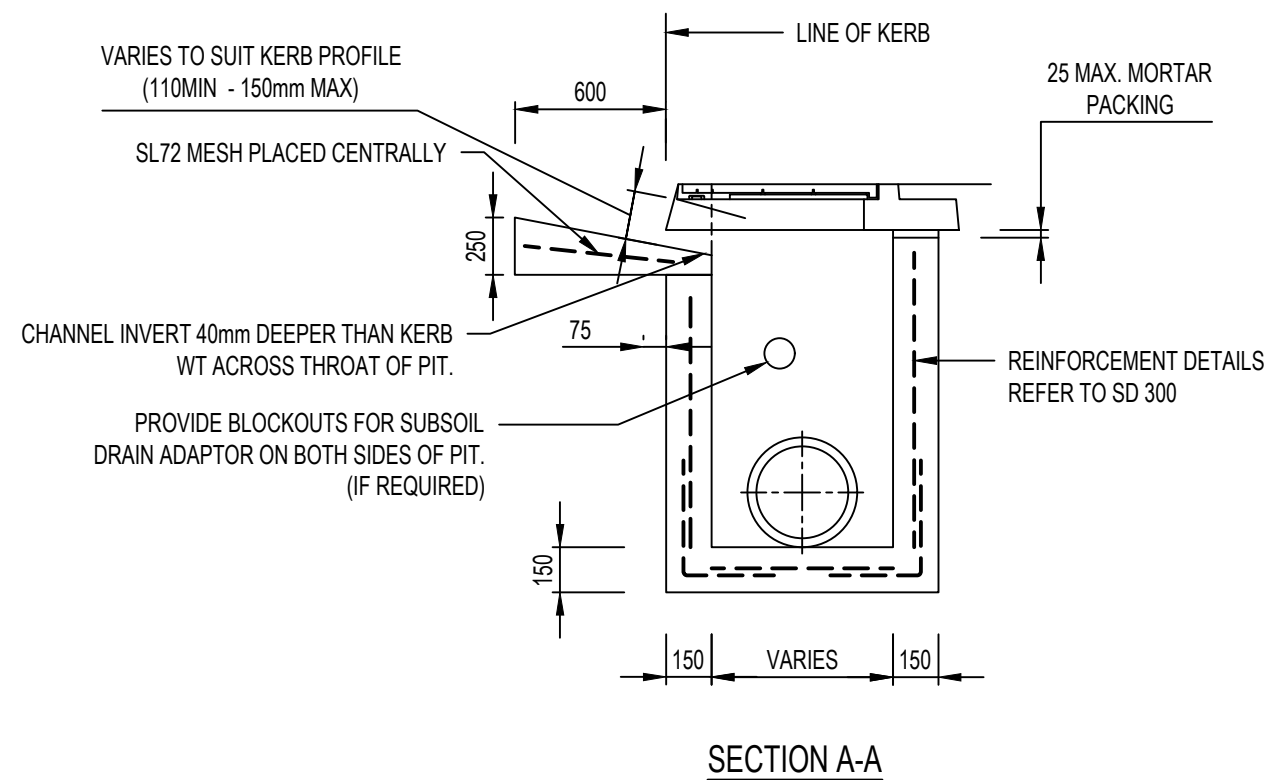

ALL MEASUREMENTS IN MILLIMETRES

						INFRASTRUCTURE GUIDELINES (SA)			
						SHEET TITLE			
C	MINOR AMENDMENTS	18.07.2017	JZ	JC	DSL	STORMWATER SIDE ENTRY PIT 900mm INLET			
B	ISSUED FOR REVIEW	10.05.2016	JZ	DL	DSL			SCALE	
A	ISSUED FOR REVIEW	15.03.2016	RJF	DL	DSL			NTS @ A3	
REV	DESCRIPTION	DATE	DES	DRW	APP			DRAWING No.	REV
THIS PROJECT HAS BEEN ASSISTED BY THE LOCAL GOVERNMENT RESEARCH AND DEVELOPMENT SCHEME AND INSTITUTE OF PUBLIC WORKS ENGINEERING AUSTRALASIA								SD 320	C